



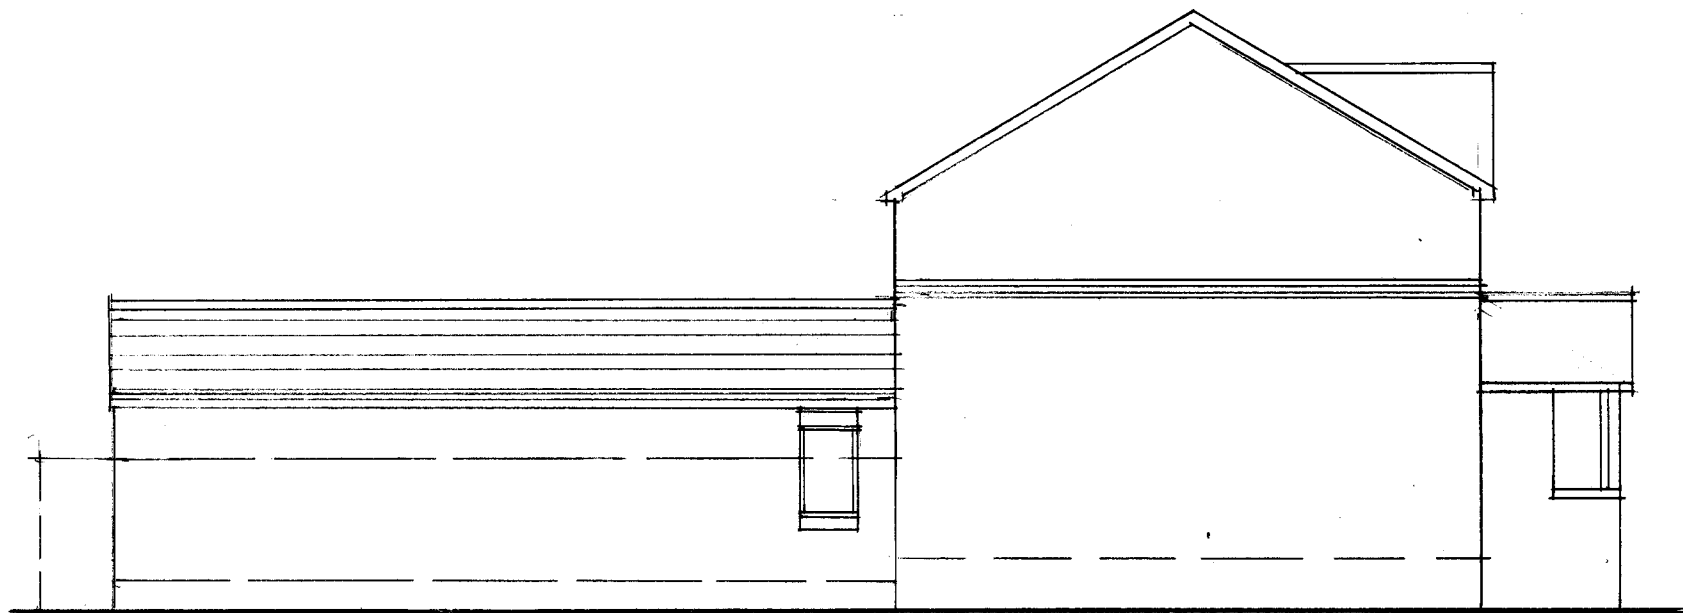

EAST

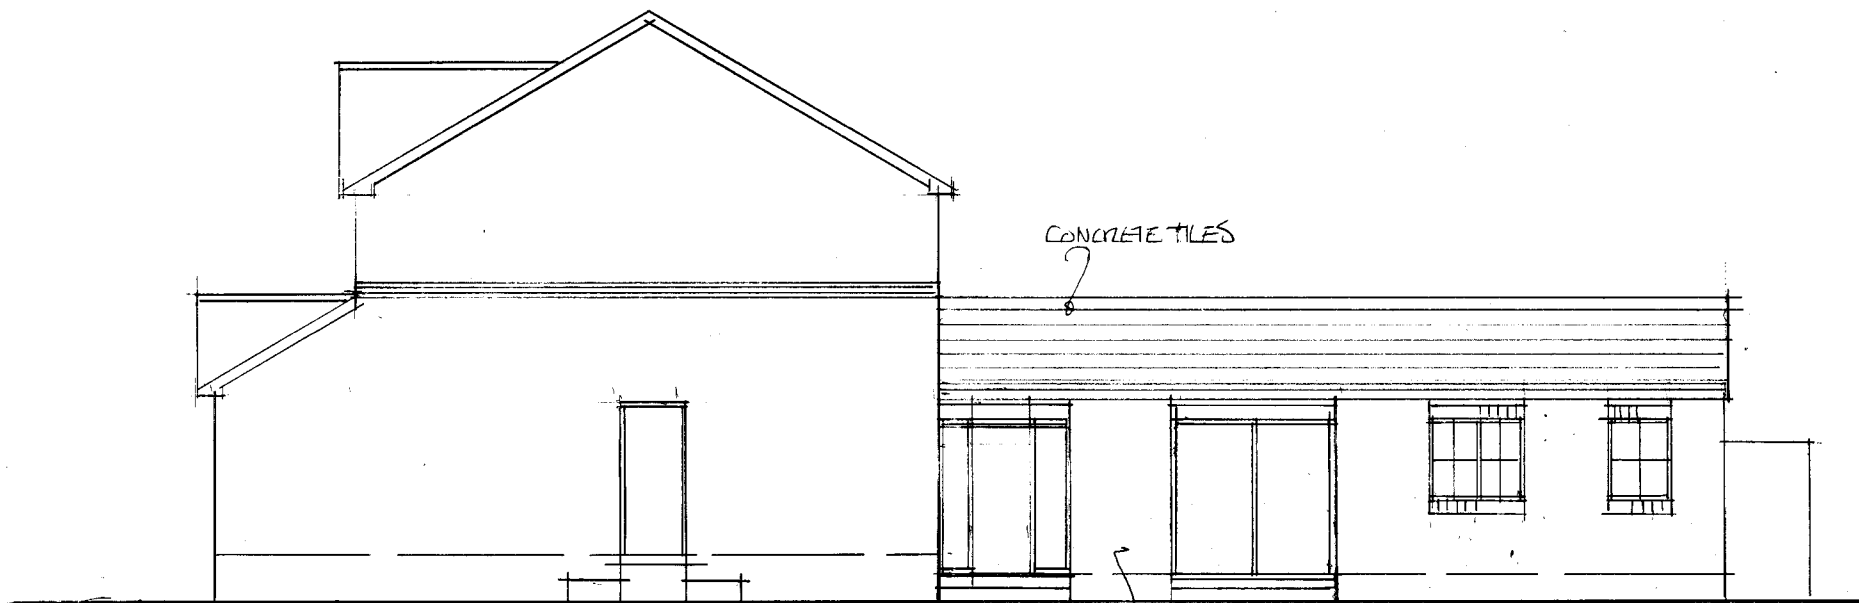

CONCRETE TILES

RENDER

WEST

PROPOSED ELEVATIONS, 1:100

593.6