


Front



Side

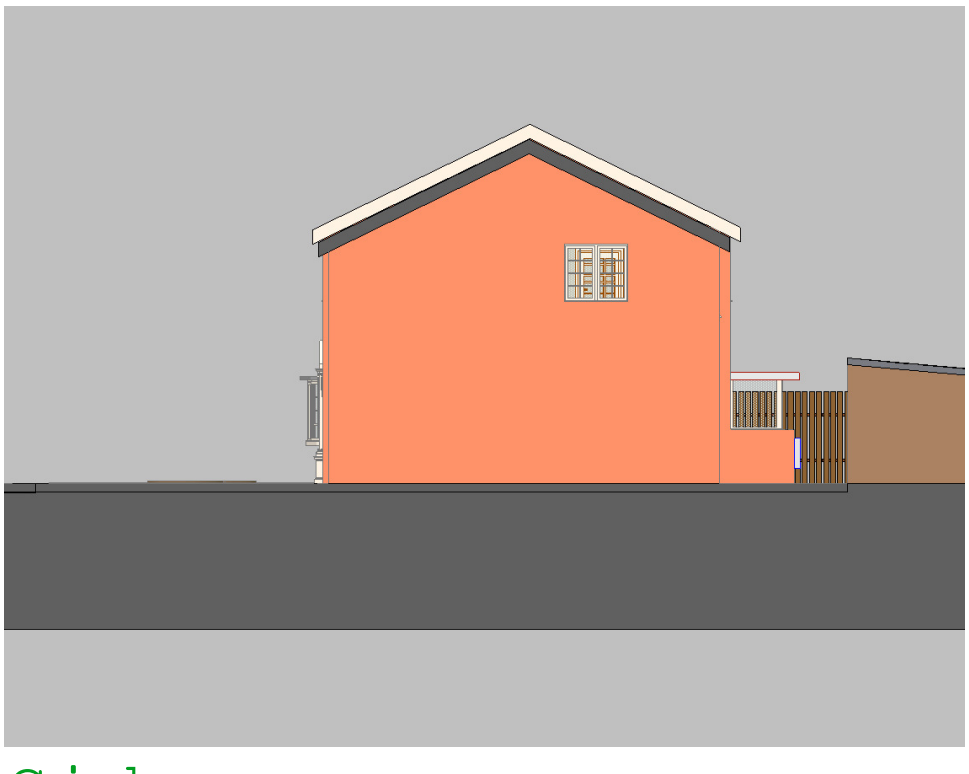

Rear

Proposed
Scale 1:100

zest architects ltd
7 Highgate Avenue, Lepton, Huddersfield, HD8 0EE
mob: 07515 396 505
email: zestarchitectsltd@gmail.com

REV A 06/04/2018 Alts to Elevations to make extension subservient to main house

Mr and Mrs Hoyle
8 Southfield Court, Highburton,
Huddersfield, HD8 0RG

Single storey first floor extension above open air driveway

Planning Issue

Proposed information

Proposed Elevations

Scale:	No.	
1:100 @ A3	**BD 125/005 REV A**	
Lead:	Date:	Drawn by:
MJH	**Jan 2018**	**MJH**