


Front



Side

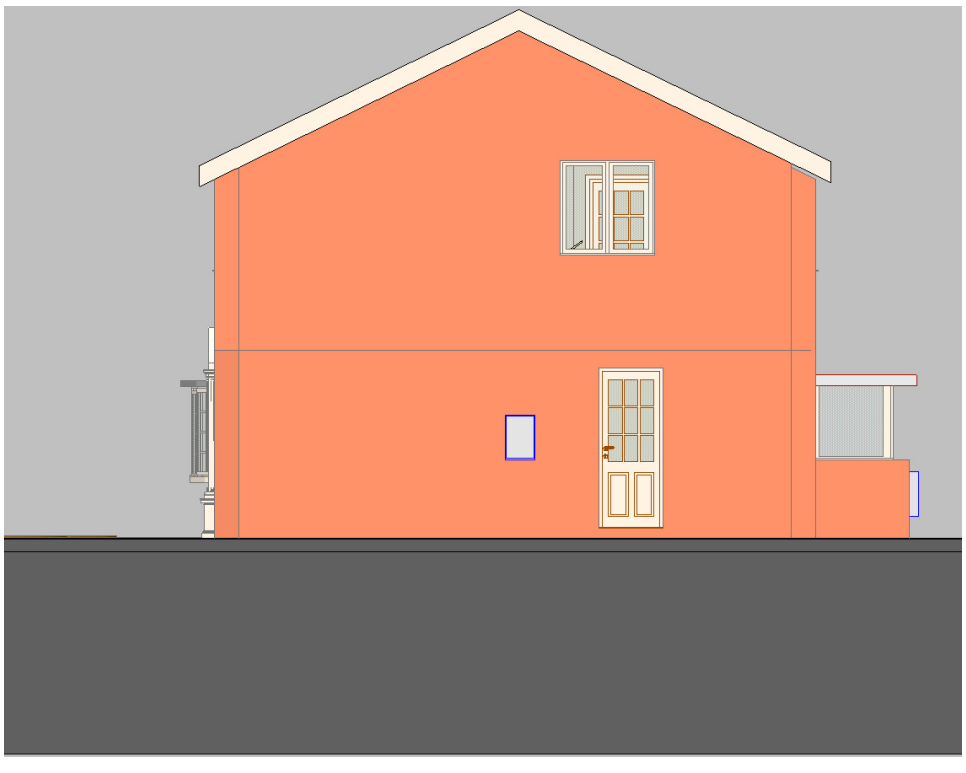

Rear

Existing
Scale 1:100

zest architects ltd
7 Highgate Avenue, Lepton, Huddersfield, HD8 0EE
mob: 07515 396 505
email: zestarchitectsltd@gmail.com

Planning Issue

Mr and Mrs Hoyle
8 Southfield Court, Highburton,
Huddersfield, HD8 0RG

Single storey first floor extension above open air driveway

Existing information

Existing Elevations

Scale:	No.	
1:100 @ A3	BD 125/003	
Lead:	Date:	Drawn by:
MJH	Jan 2018	MJH