

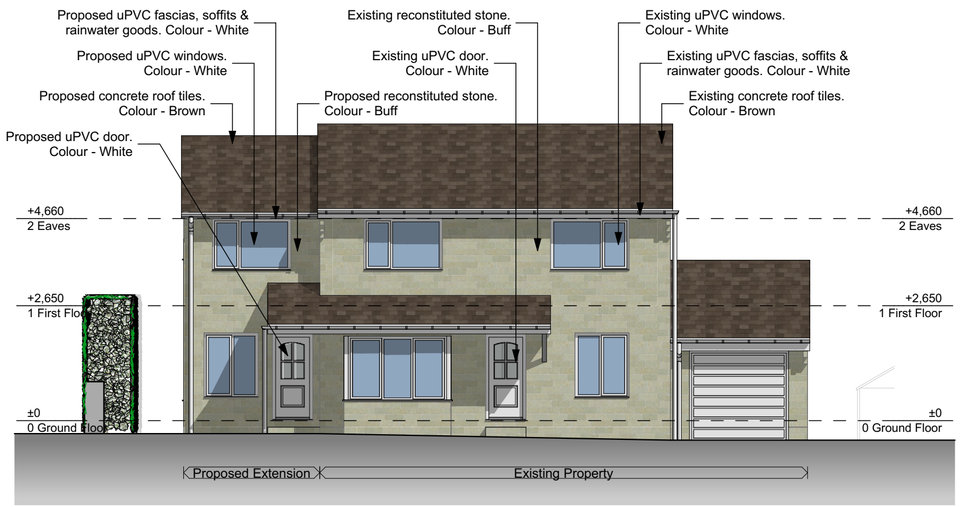



NE Elevation

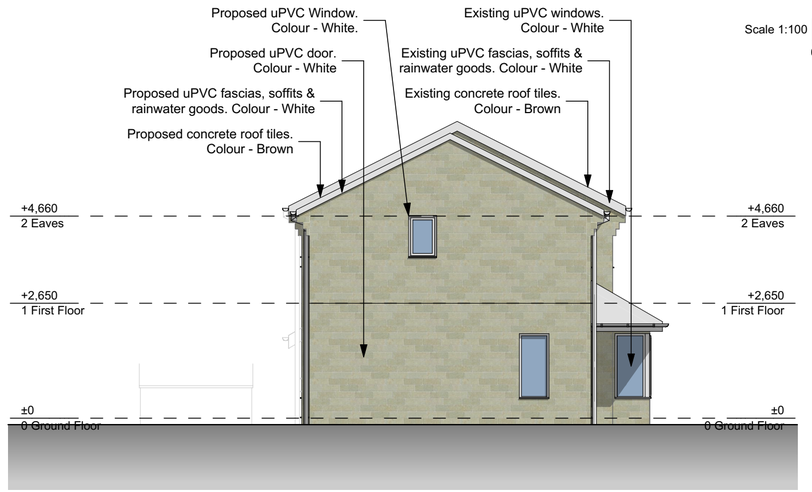

SE Elevation

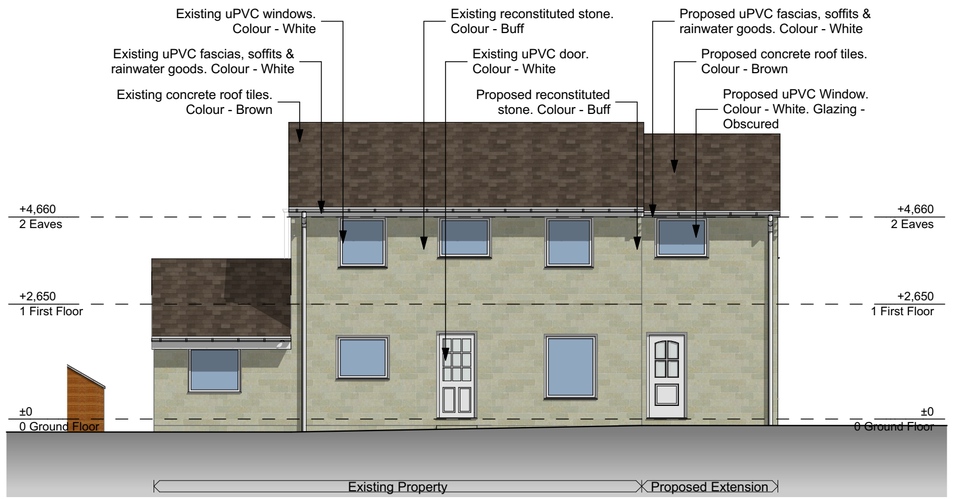

SW Elevation

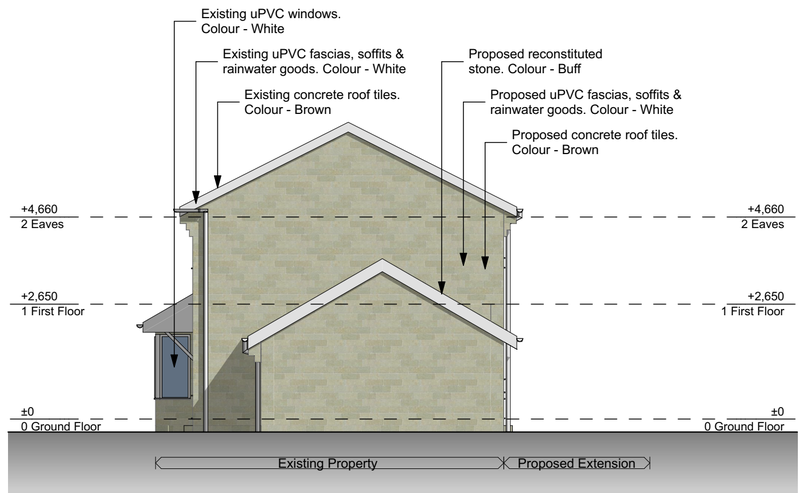

NW Elevation

NOTE
Drawing use for status issued for only. Feasibility & Planning drawings are not intended for construction or manufacture. J Mahoney Architects Ltd cannot accept any responsibility for issues arising due to this.

All dimensions to be checked on site and any discrepancies to be notified prior to the commencement of work.

Do not scale from this drawing. If in doubt ask

© J Mahoney Architects

Scale 1:100
0 1 2 3 4 5 6 7 8 9 10m

Rev	Revison Notes	Date	Initial
E	Amended to client sketch received 24.01.23.	26.01.23	JFM
D	Amended inline with client amendments to suit LHE-JMA-ZZ-XX-DR-A-(SK)004B & (SK)005B	23.01.23	JFM
C	Amended to suit case officer comments and client changes.	29.04.22	JFM
B	Planning issue	28.01.22	JFM
A	Initial issue	06.01.22	JFM

status
PLANNING

J Mahoney Architects
Design & Planning

J Mahoney Architects,
25 Millstones, Oxspring
Sheffield, S36 8WZ

Tel: 07577572695
Email: Jmahoneyarchitects@gmail.com

client
Mrs Lei Han

job title
1 The Close,
Clayton West,
Huddersfield,
HD8 9QW

drg title
Proposed Elevations

date	drawn
January 2022	JFM

scale	sheet
1:100	A2

drwg no & revision
LHE-JMA-ZZ-XX-DR-A-(10)002E