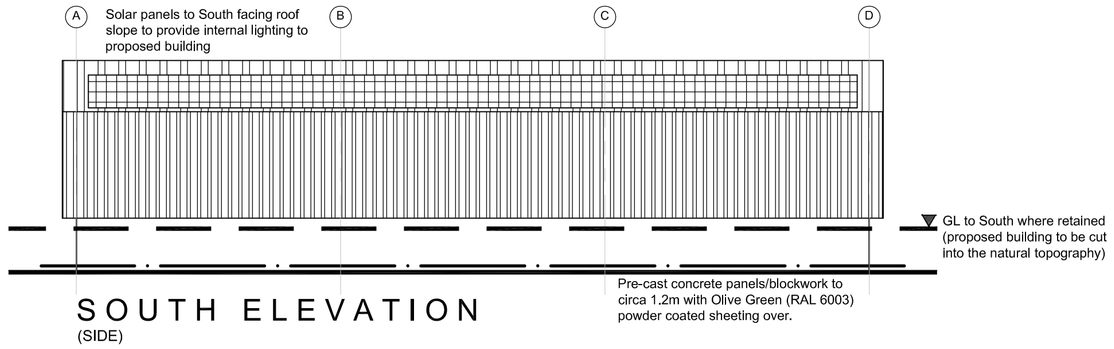

SOUTH ELEVATION
(SIDE)

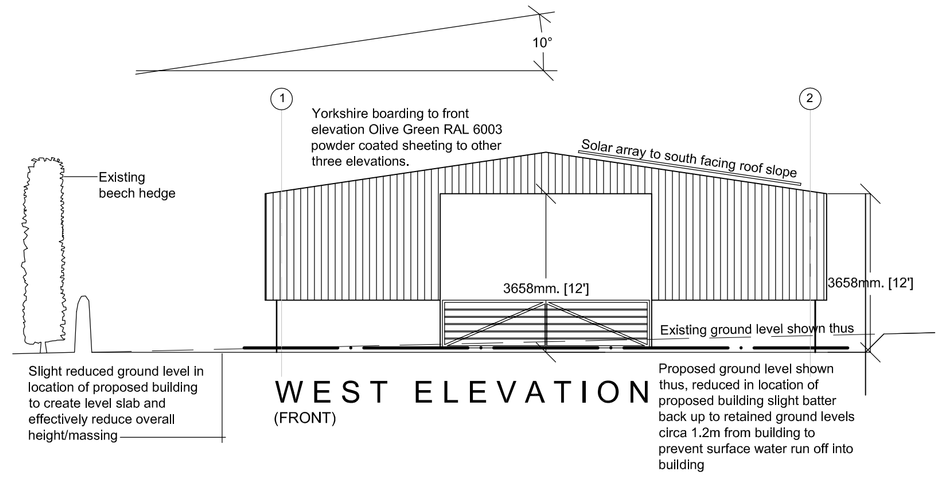

WEST ELEVATION
(FRONT)

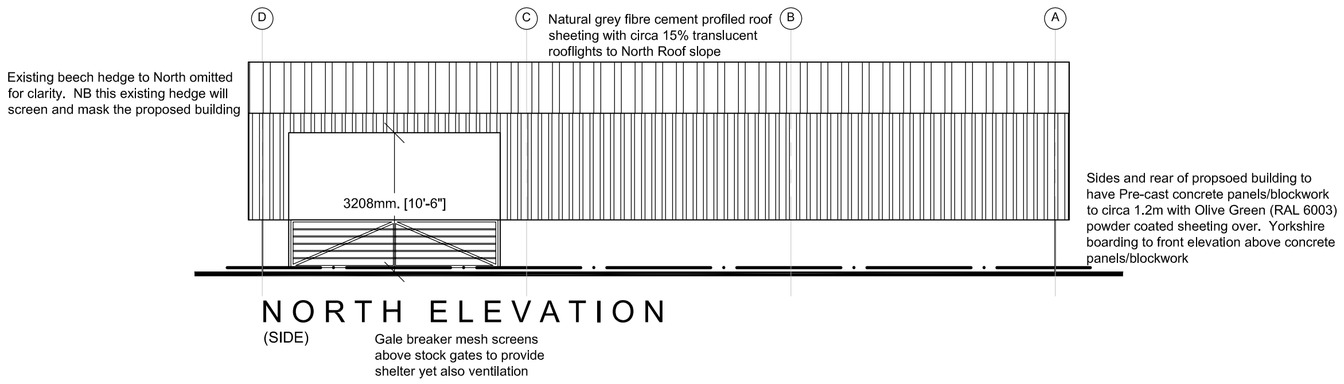

NORTH ELEVATION
(SIDE)

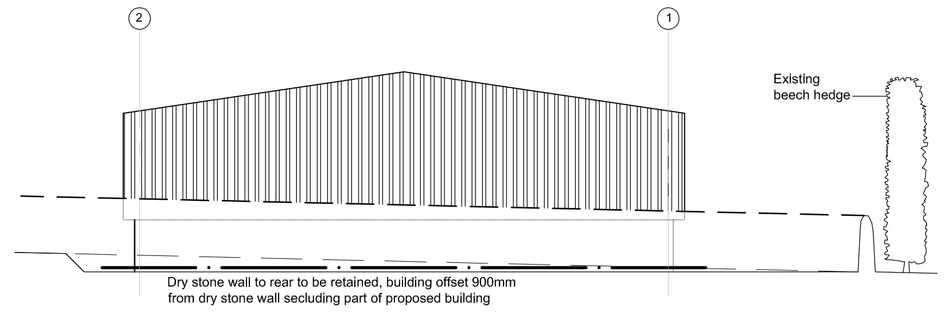

EAST ELEVATION
(REAR)

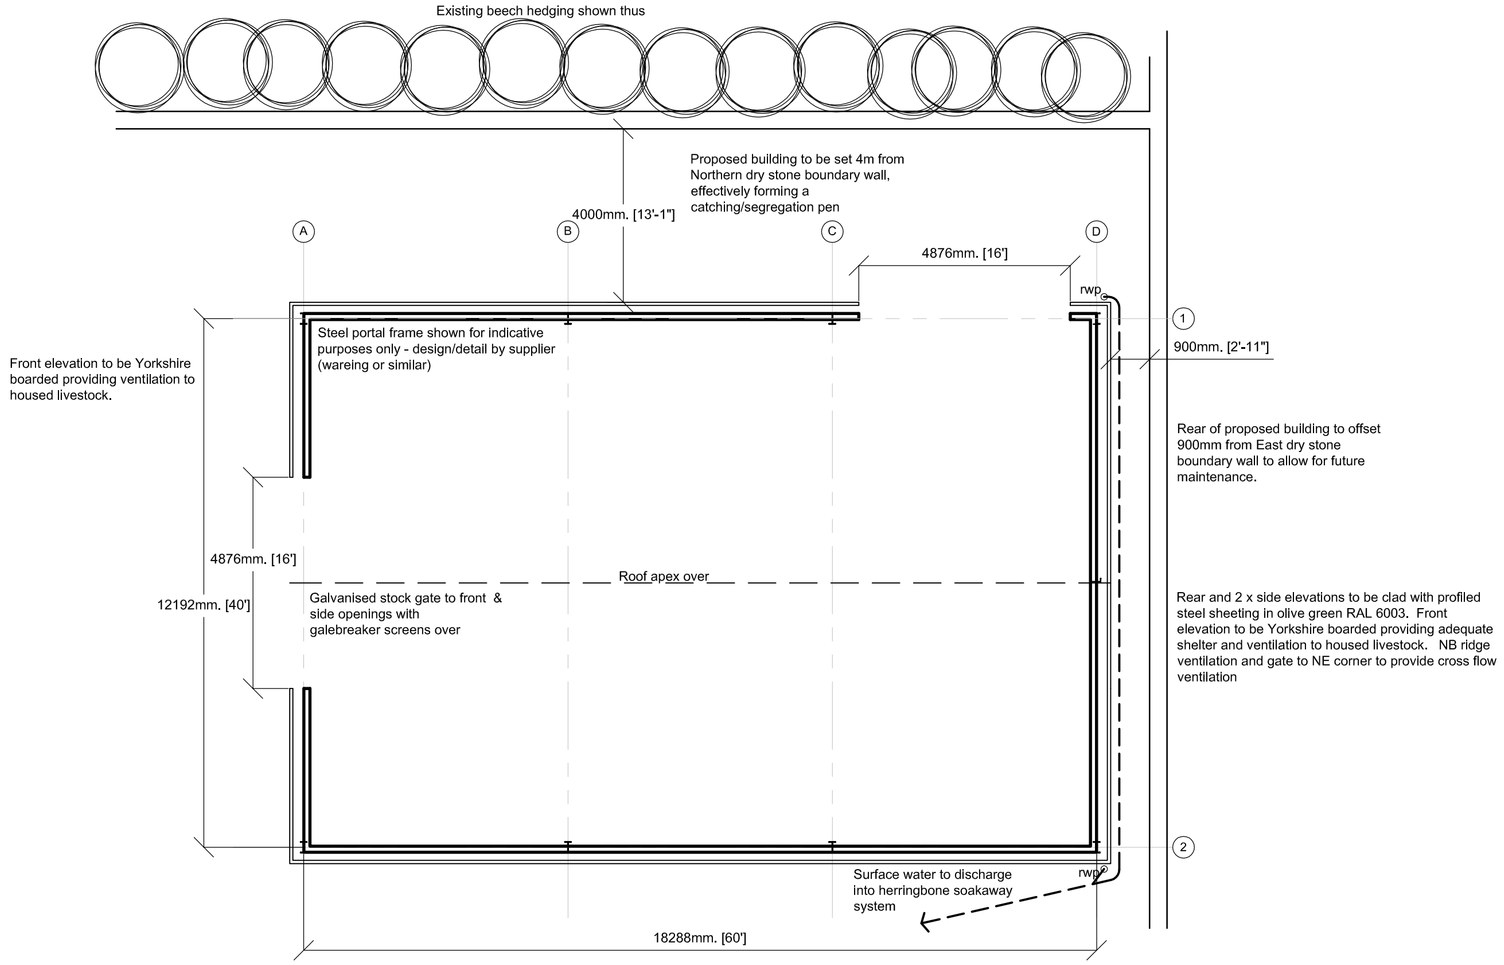

FLOOR PLAN

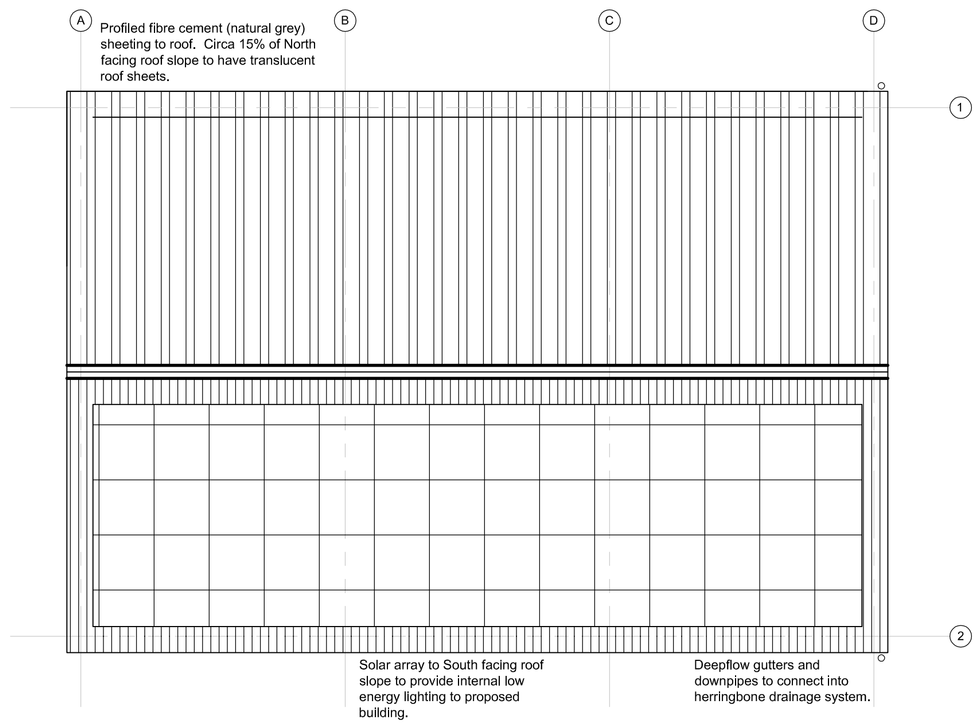

ROOF PLAN

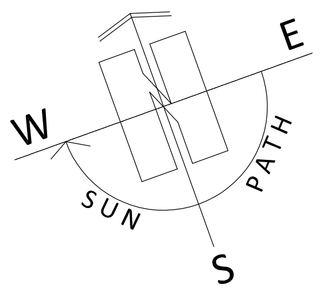

1:100

PAUL MATTHEWS ARCHITECTURAL Ltd

ARCHITECTURE | PLANNING | DESIGN

Malkin Farm
Brow Lane
Holmfirth
HD9 2RJ
07946872499
paul@paulmatthewsarchitectural.co.uk
www.paulmatthewsarchitectural.co.uk

Company Registration Number: 09898149 – Company Registered in England and Wales

Project
Erection of Agricultural, Livestock, Building at Abinger Farm, Scholes Moor Road, Scholes, Holmfirth, HD9 1RU

Client
Mr J Senior

Drawing Title/Issue
Existing Plans & Elevations

scale	date	sheet size	dwg. no.
1:100	12/2022	A1	22/841/04a

Do not scale from drawing, use figured dimensions only.

All dimensions must be checked and verified on site prior to commencement of works and architect to be notified of any discrepancies.

The copyright for these drawings remains the property of Paul MatthewsArchitectural Ltd. They must not be reproduced in any way without prior written consent from the originator (Paul MatthewsArchitecturalLtd).