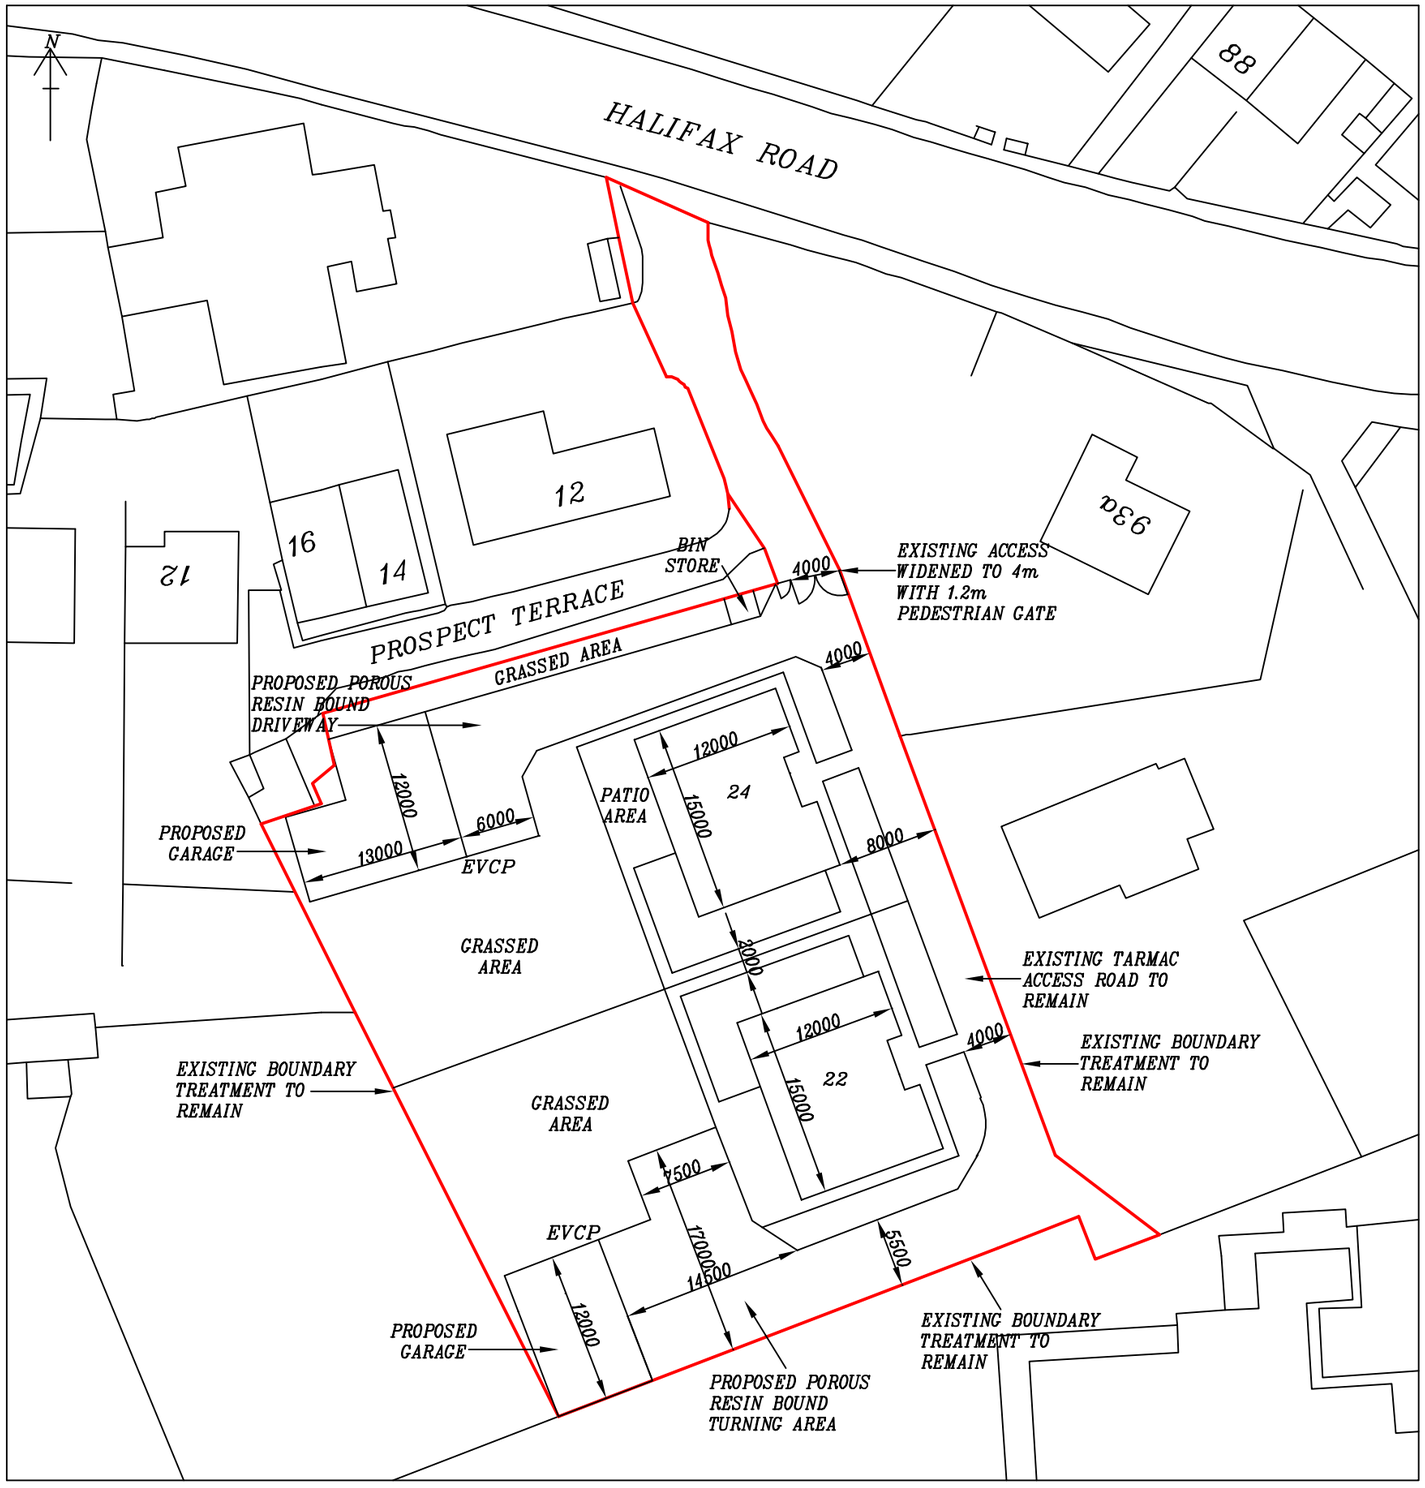

PROPOSED SITE PLAN

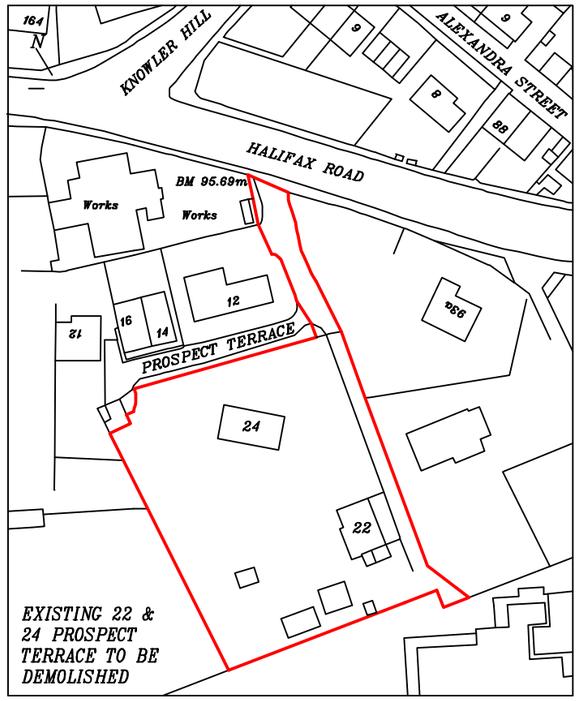

LOCATION PLAN
SCALE: 1:1250

PROPOSED DEMOLITION OF 2 BUNGALOWS AND CONSTRUCTION OF 2 2-STOREY HOUSES WITH 2 DETACHED GARAGES AT 22-24 PROSPECT TERRACE, LIVERSEDGE, WF15 6PW, FOR MR NAIEEM RAHIM

SCALE: 1:500(A3)	DATE: JAN 2023	DRAWN BY: ZESHAN KHAWAJA
PLANNING		DRAWING NUMBER: 23/2918/NR13

Khawaja
PLANNING SERVICES
TEL: 01274 618780 MOB: 07956 184960