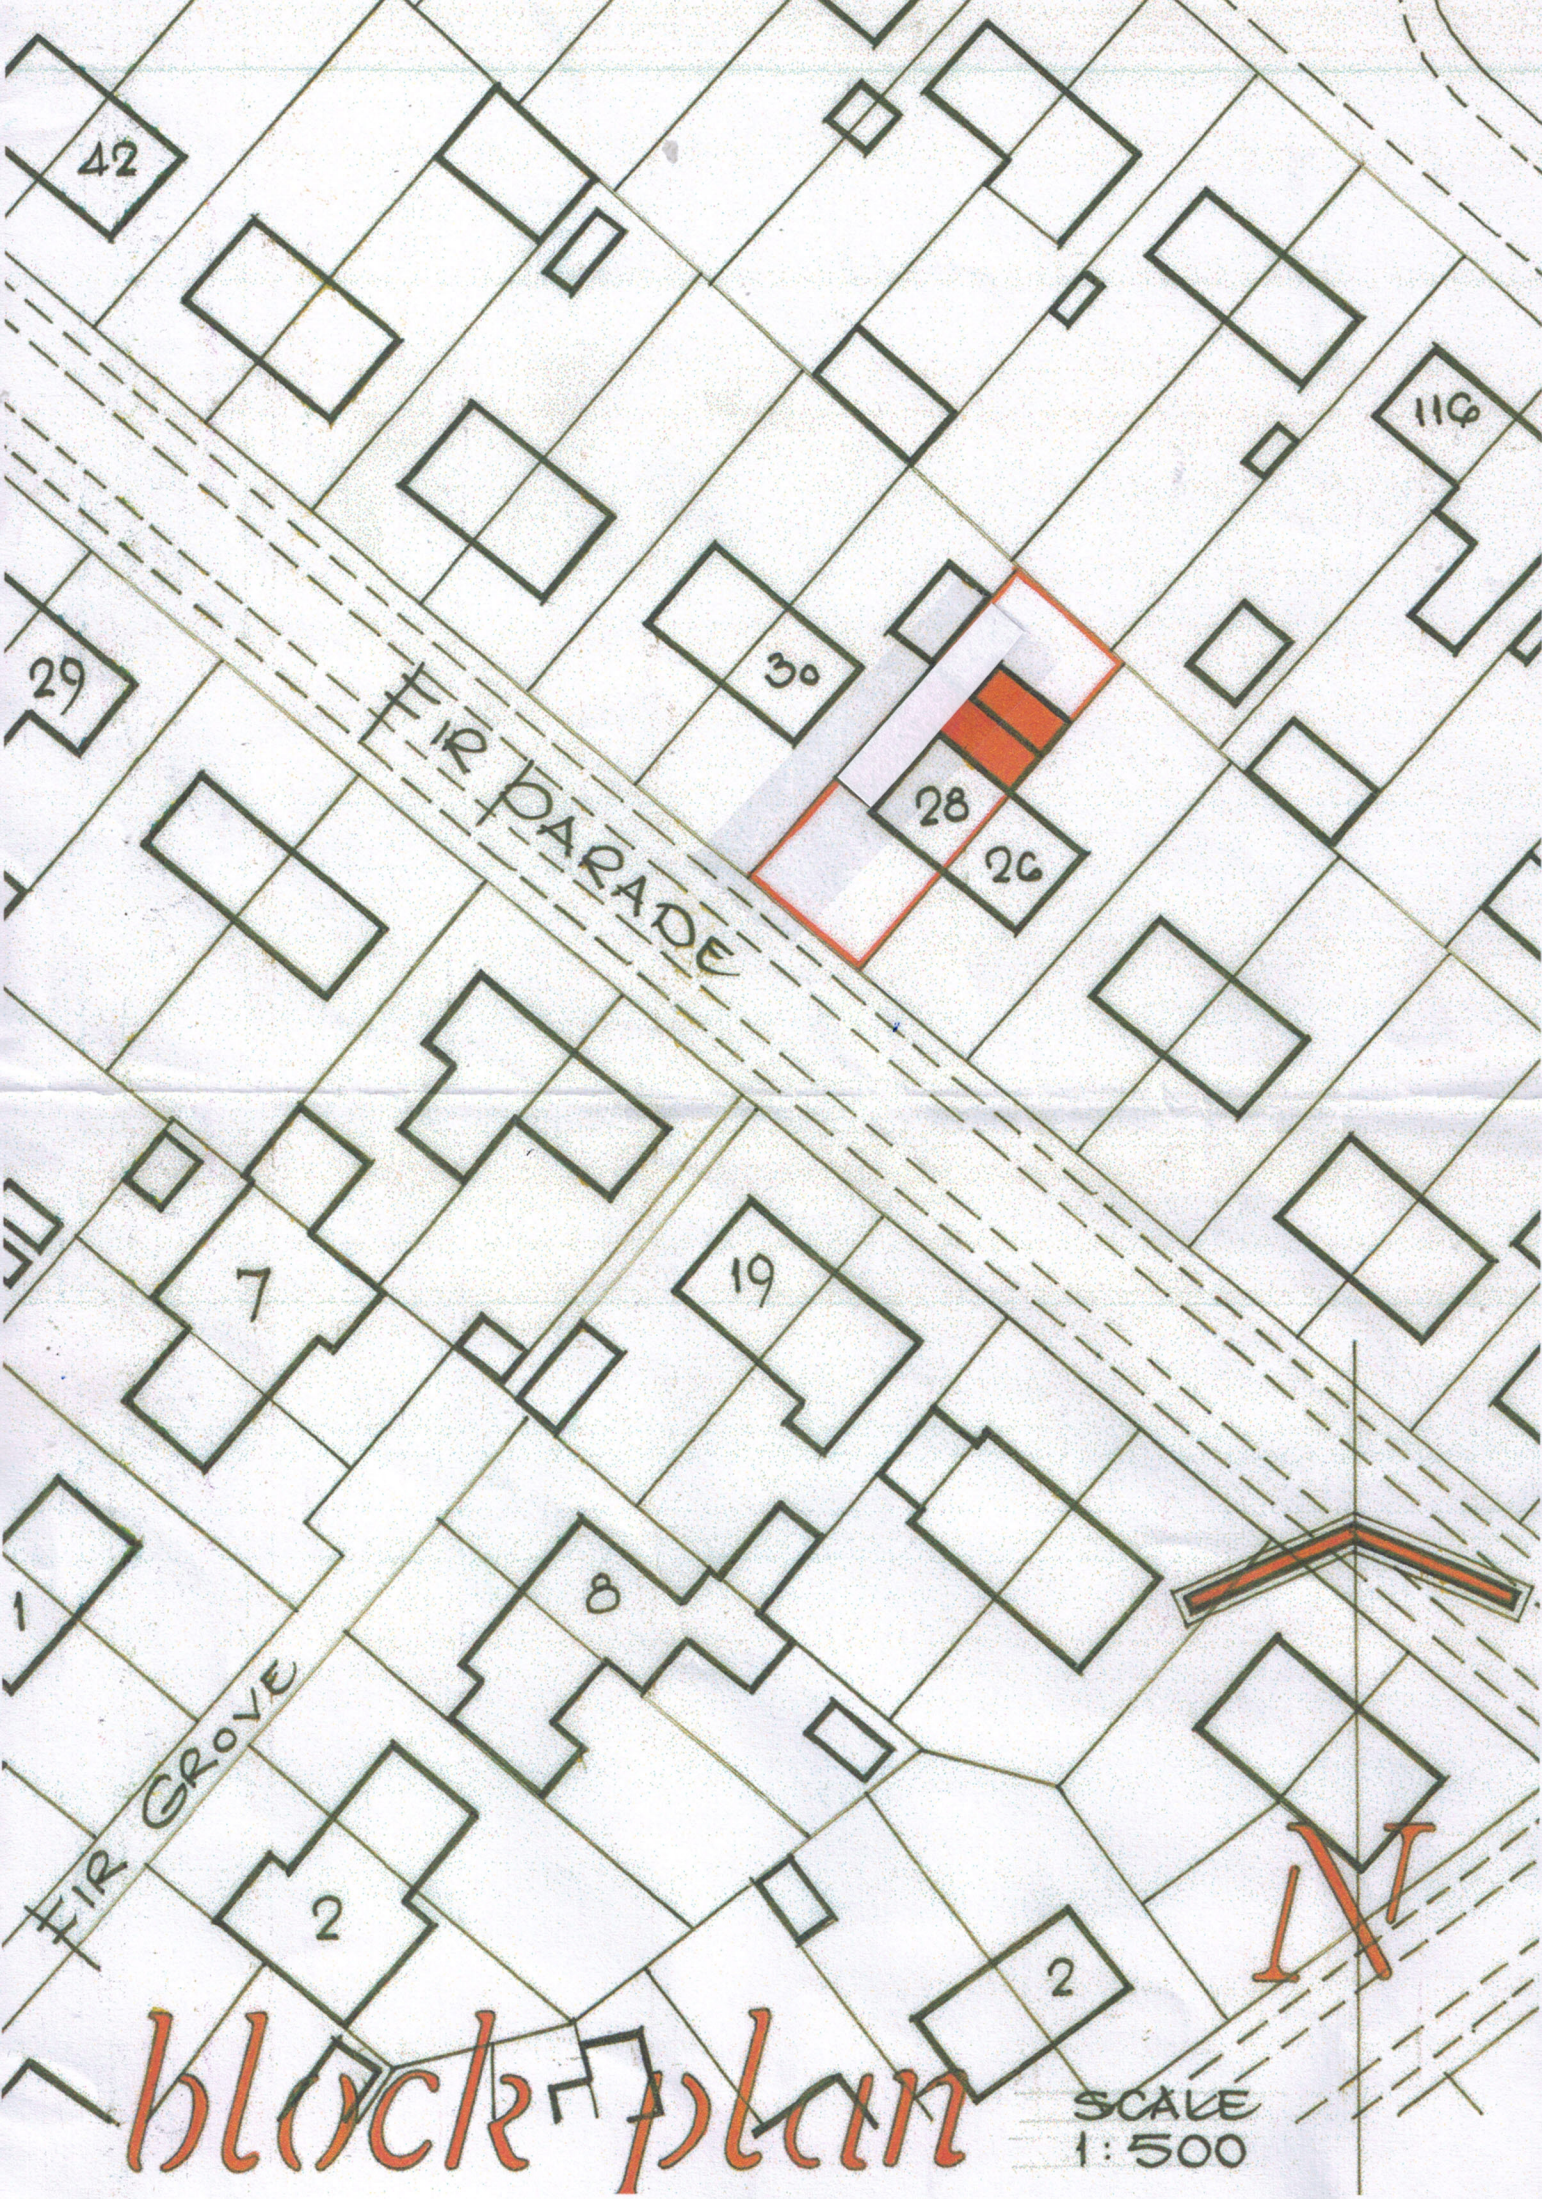


block plan

SCALE
1:500