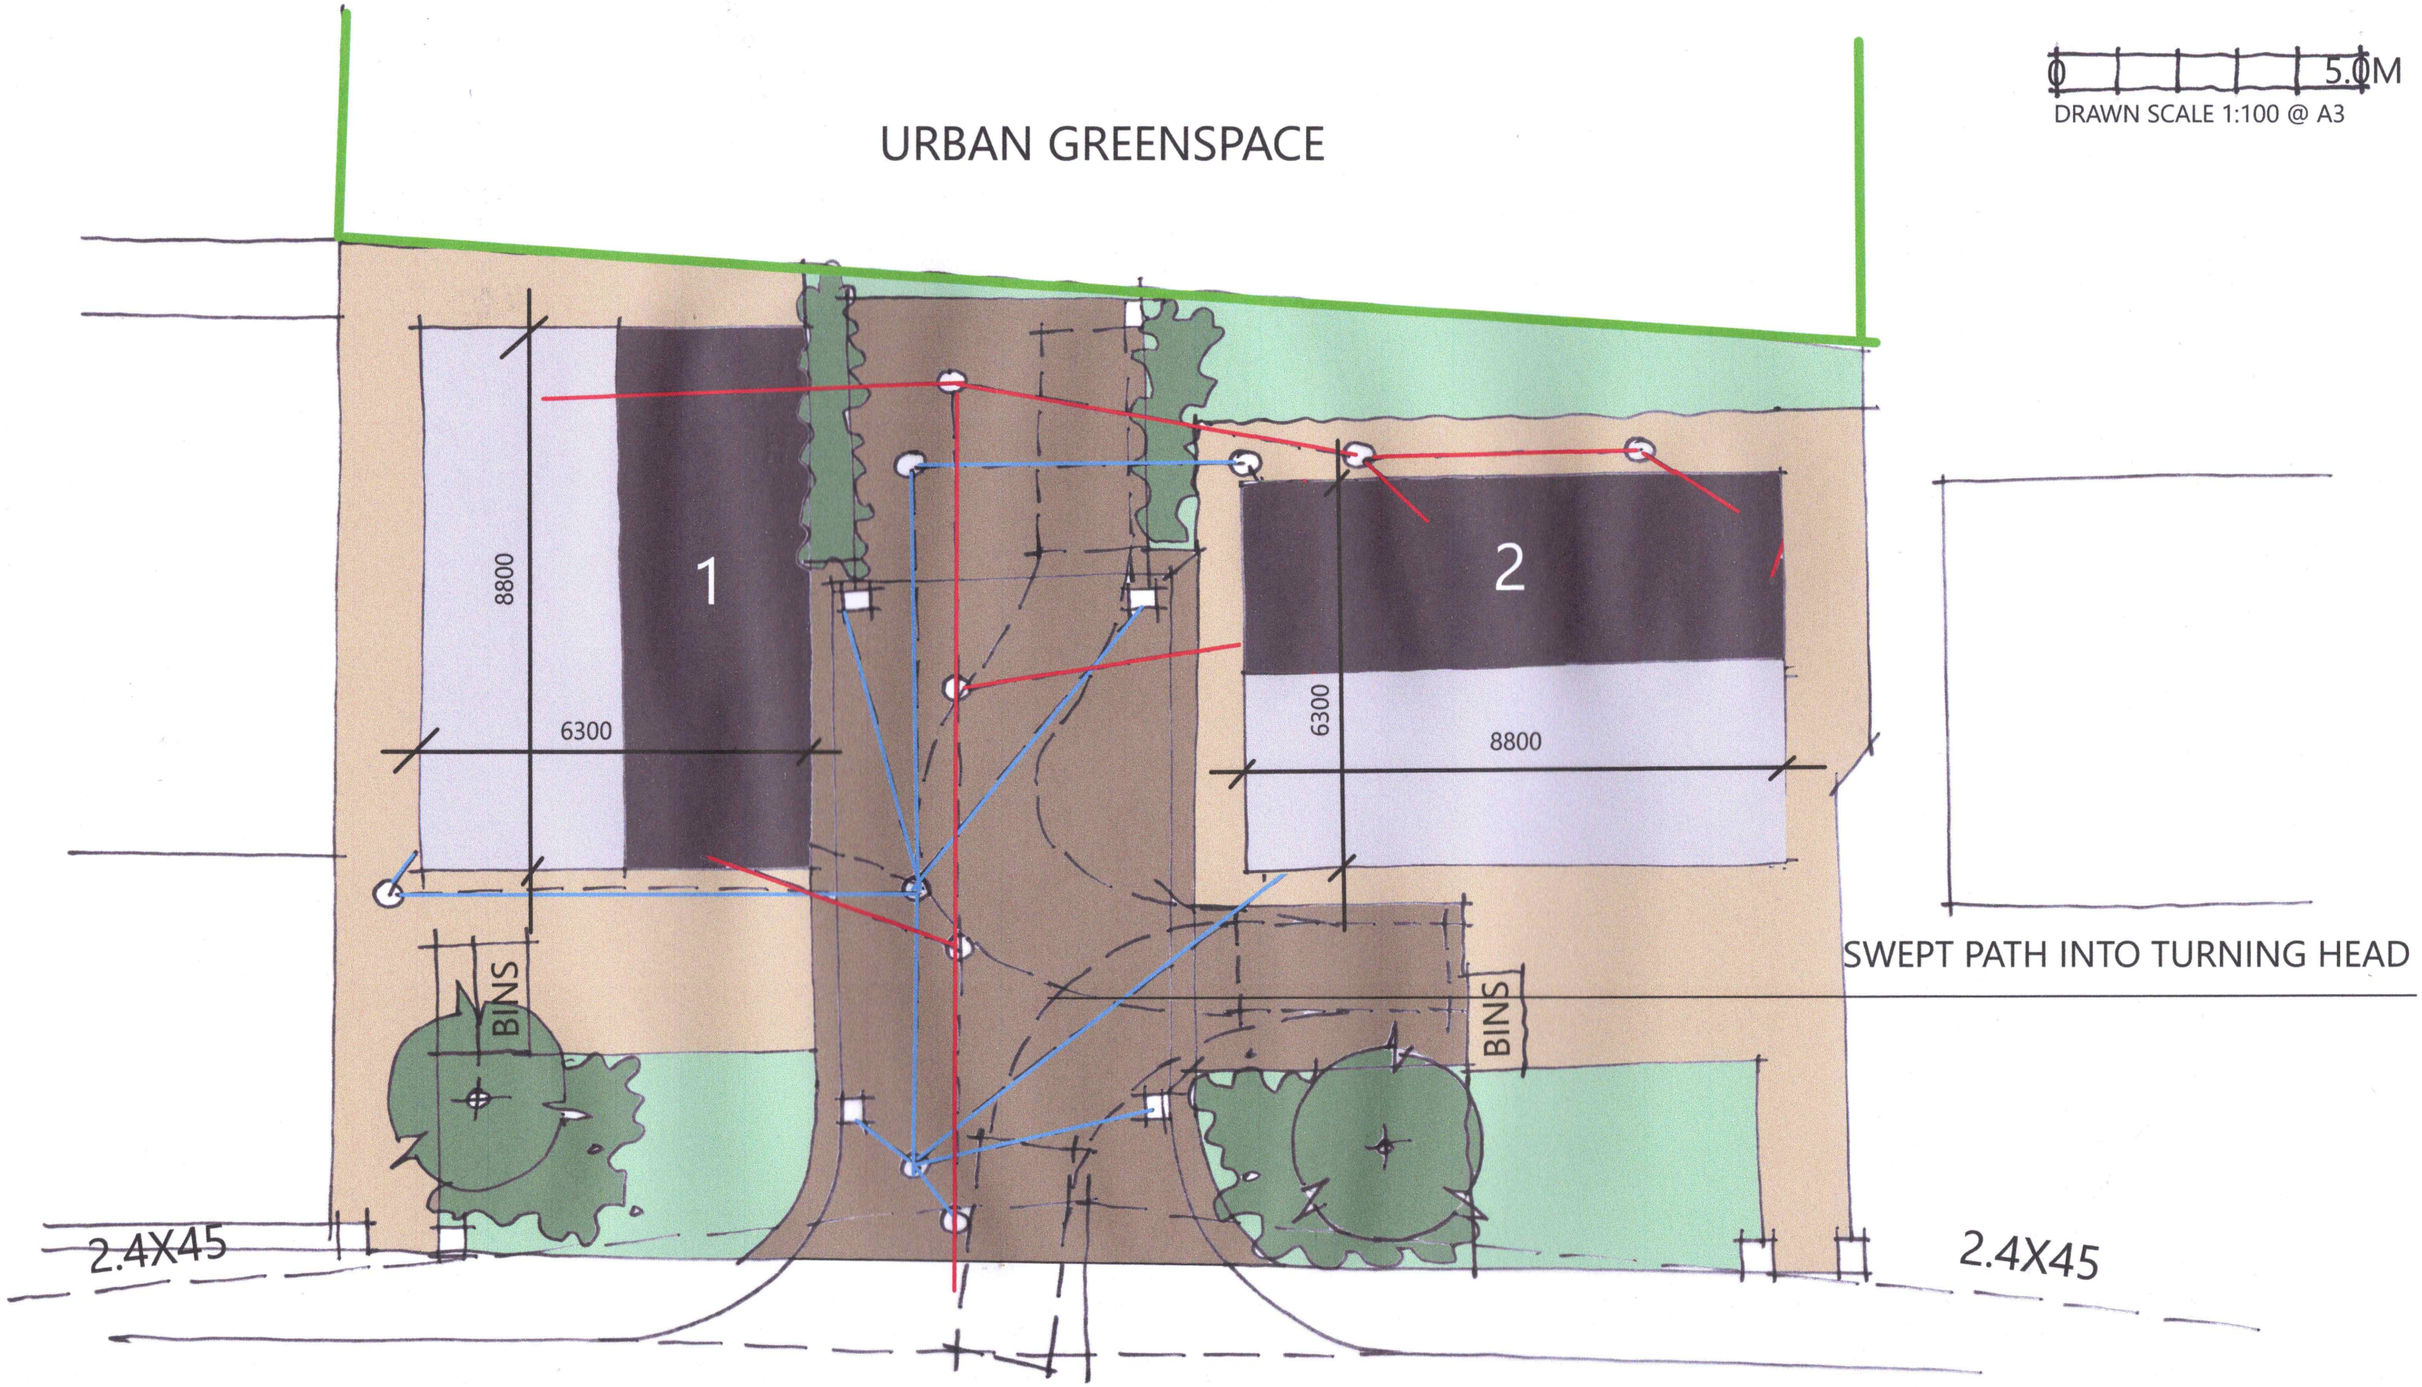

MARSHALLS PERFECTA 600X600 CONCRETE FLAGS

MARSHALLS PRIORA PERMEABLE BLOCK PAVING

REVISION B UNIT 2 AMENDED 20-04-2023
REVISION A BOUNDARY & TURNING HEAD AMENDED 12-04-2023

LAND AT LONGWOOD GATE
SUBMISSION DRAWING 12-04-2023

3883-10 B

W.H.P ARCHITECTURE