




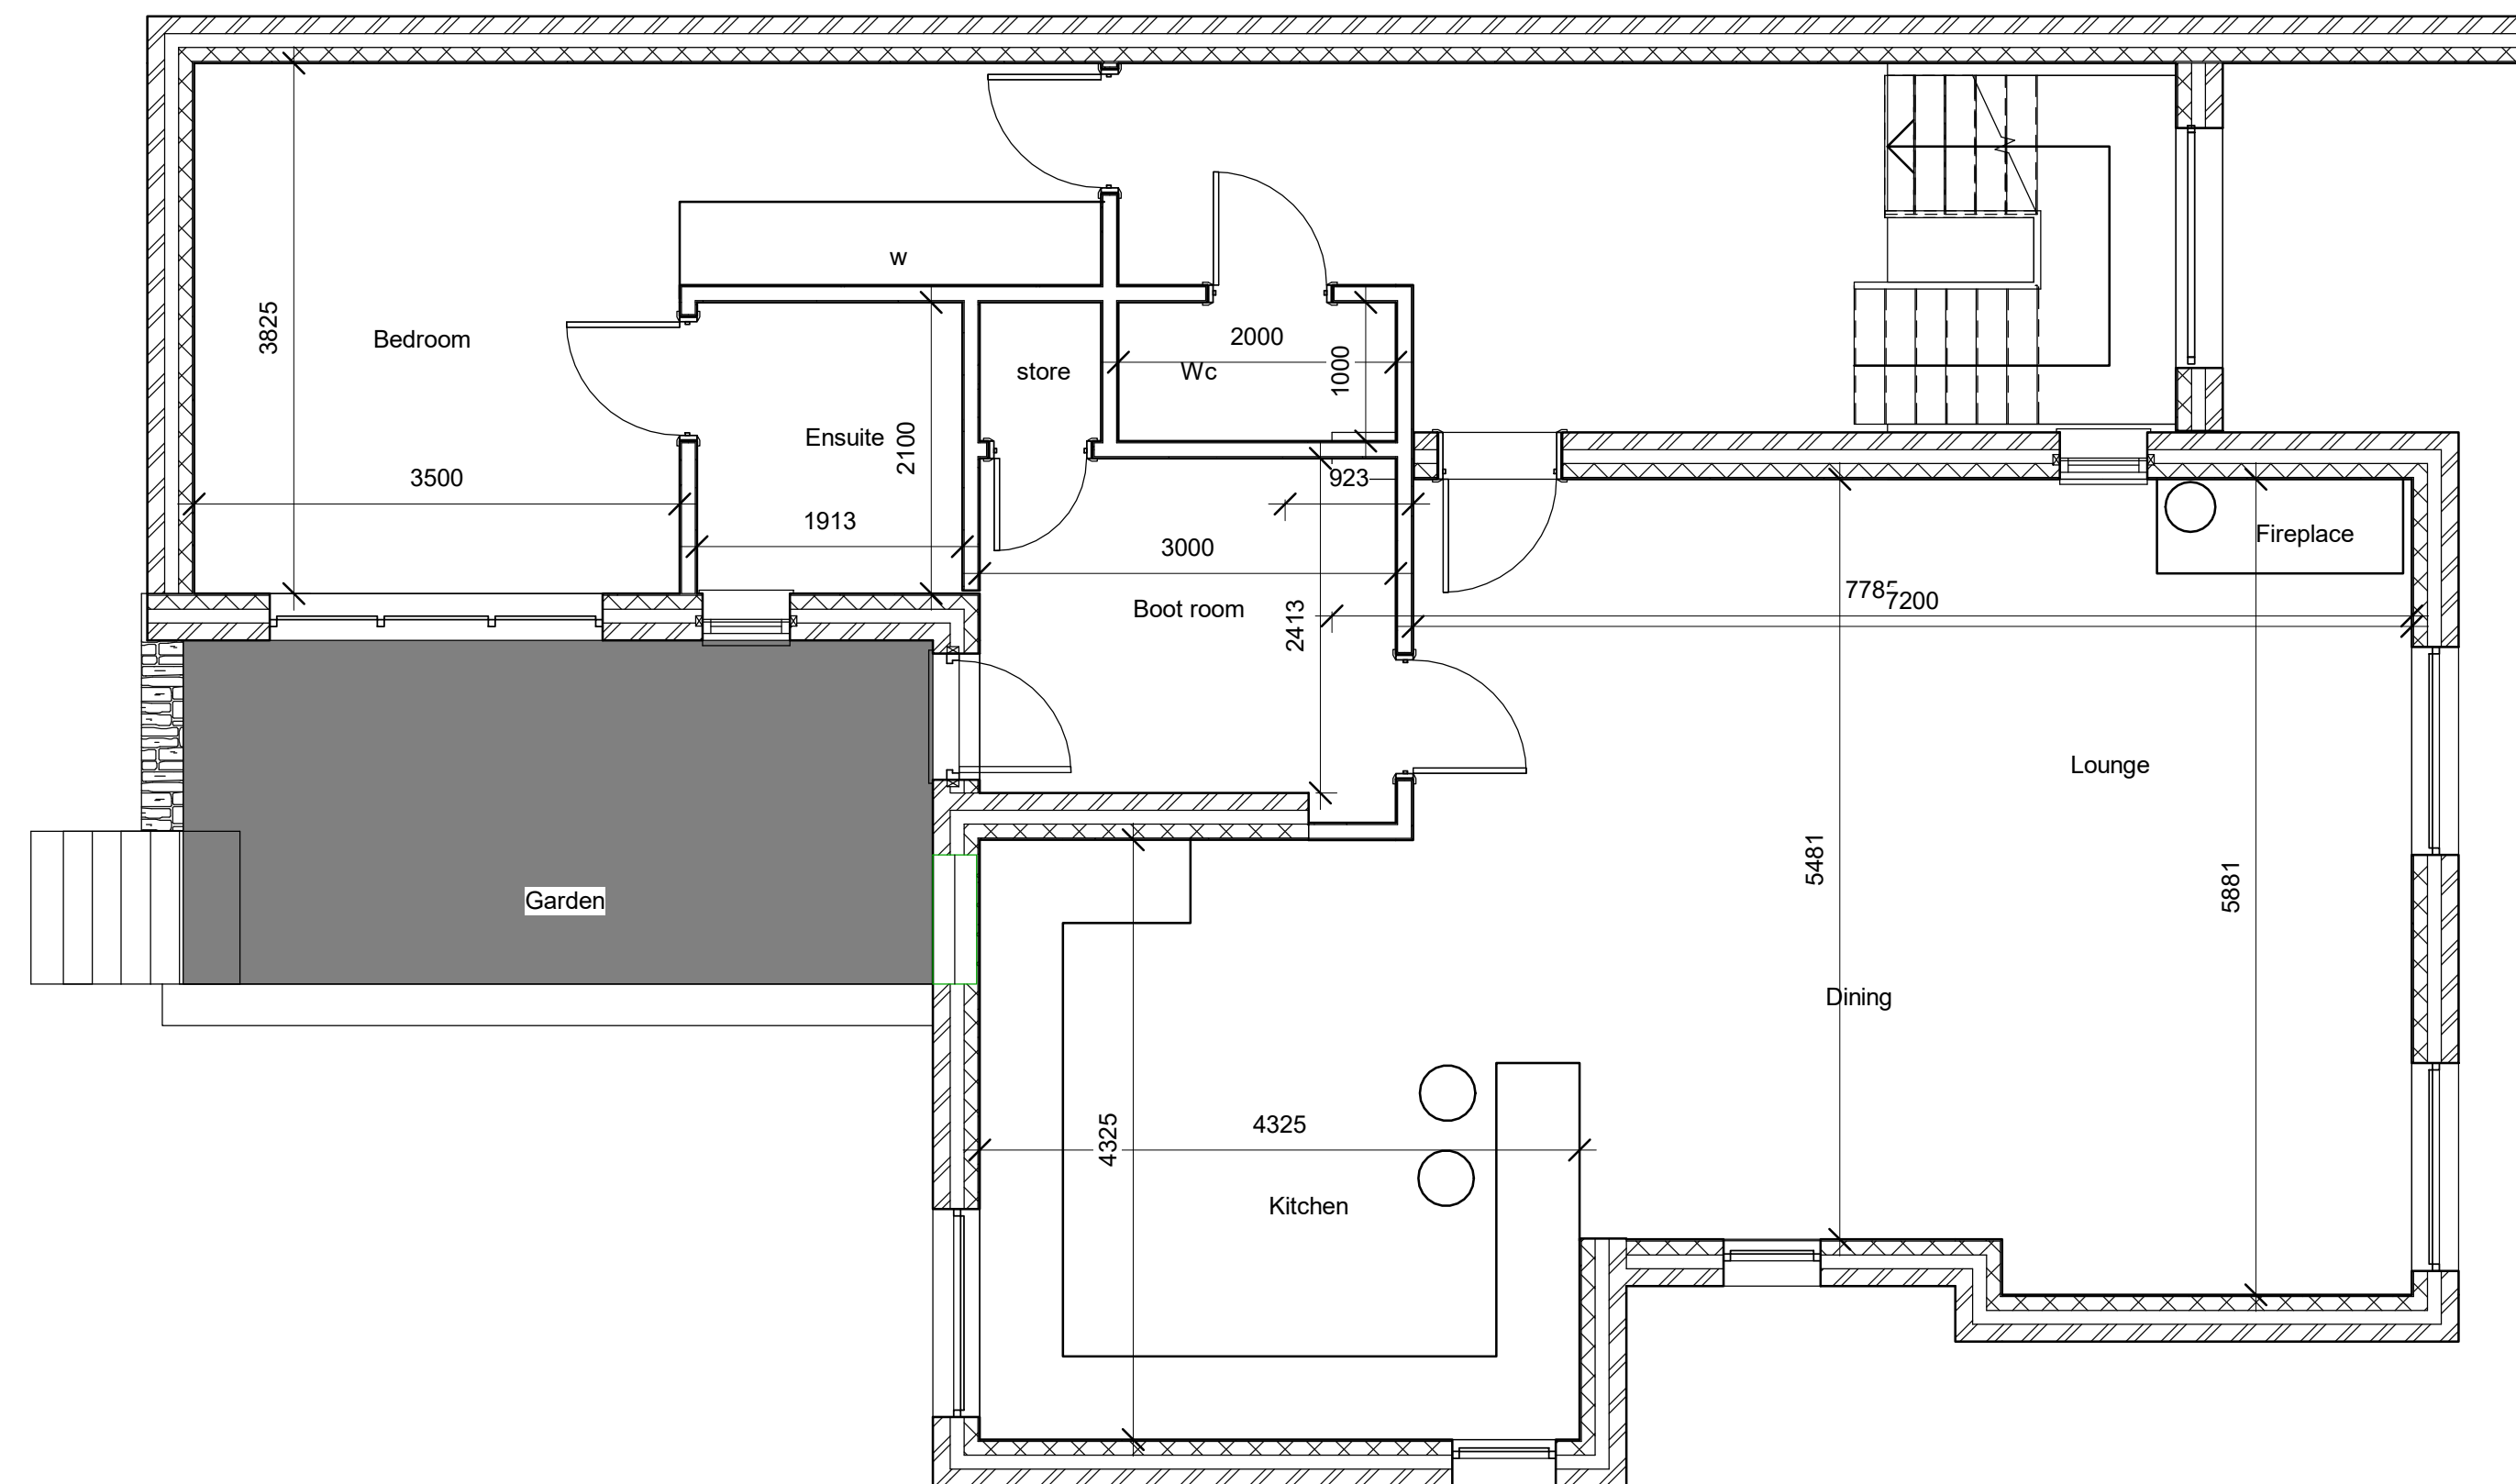

First floor

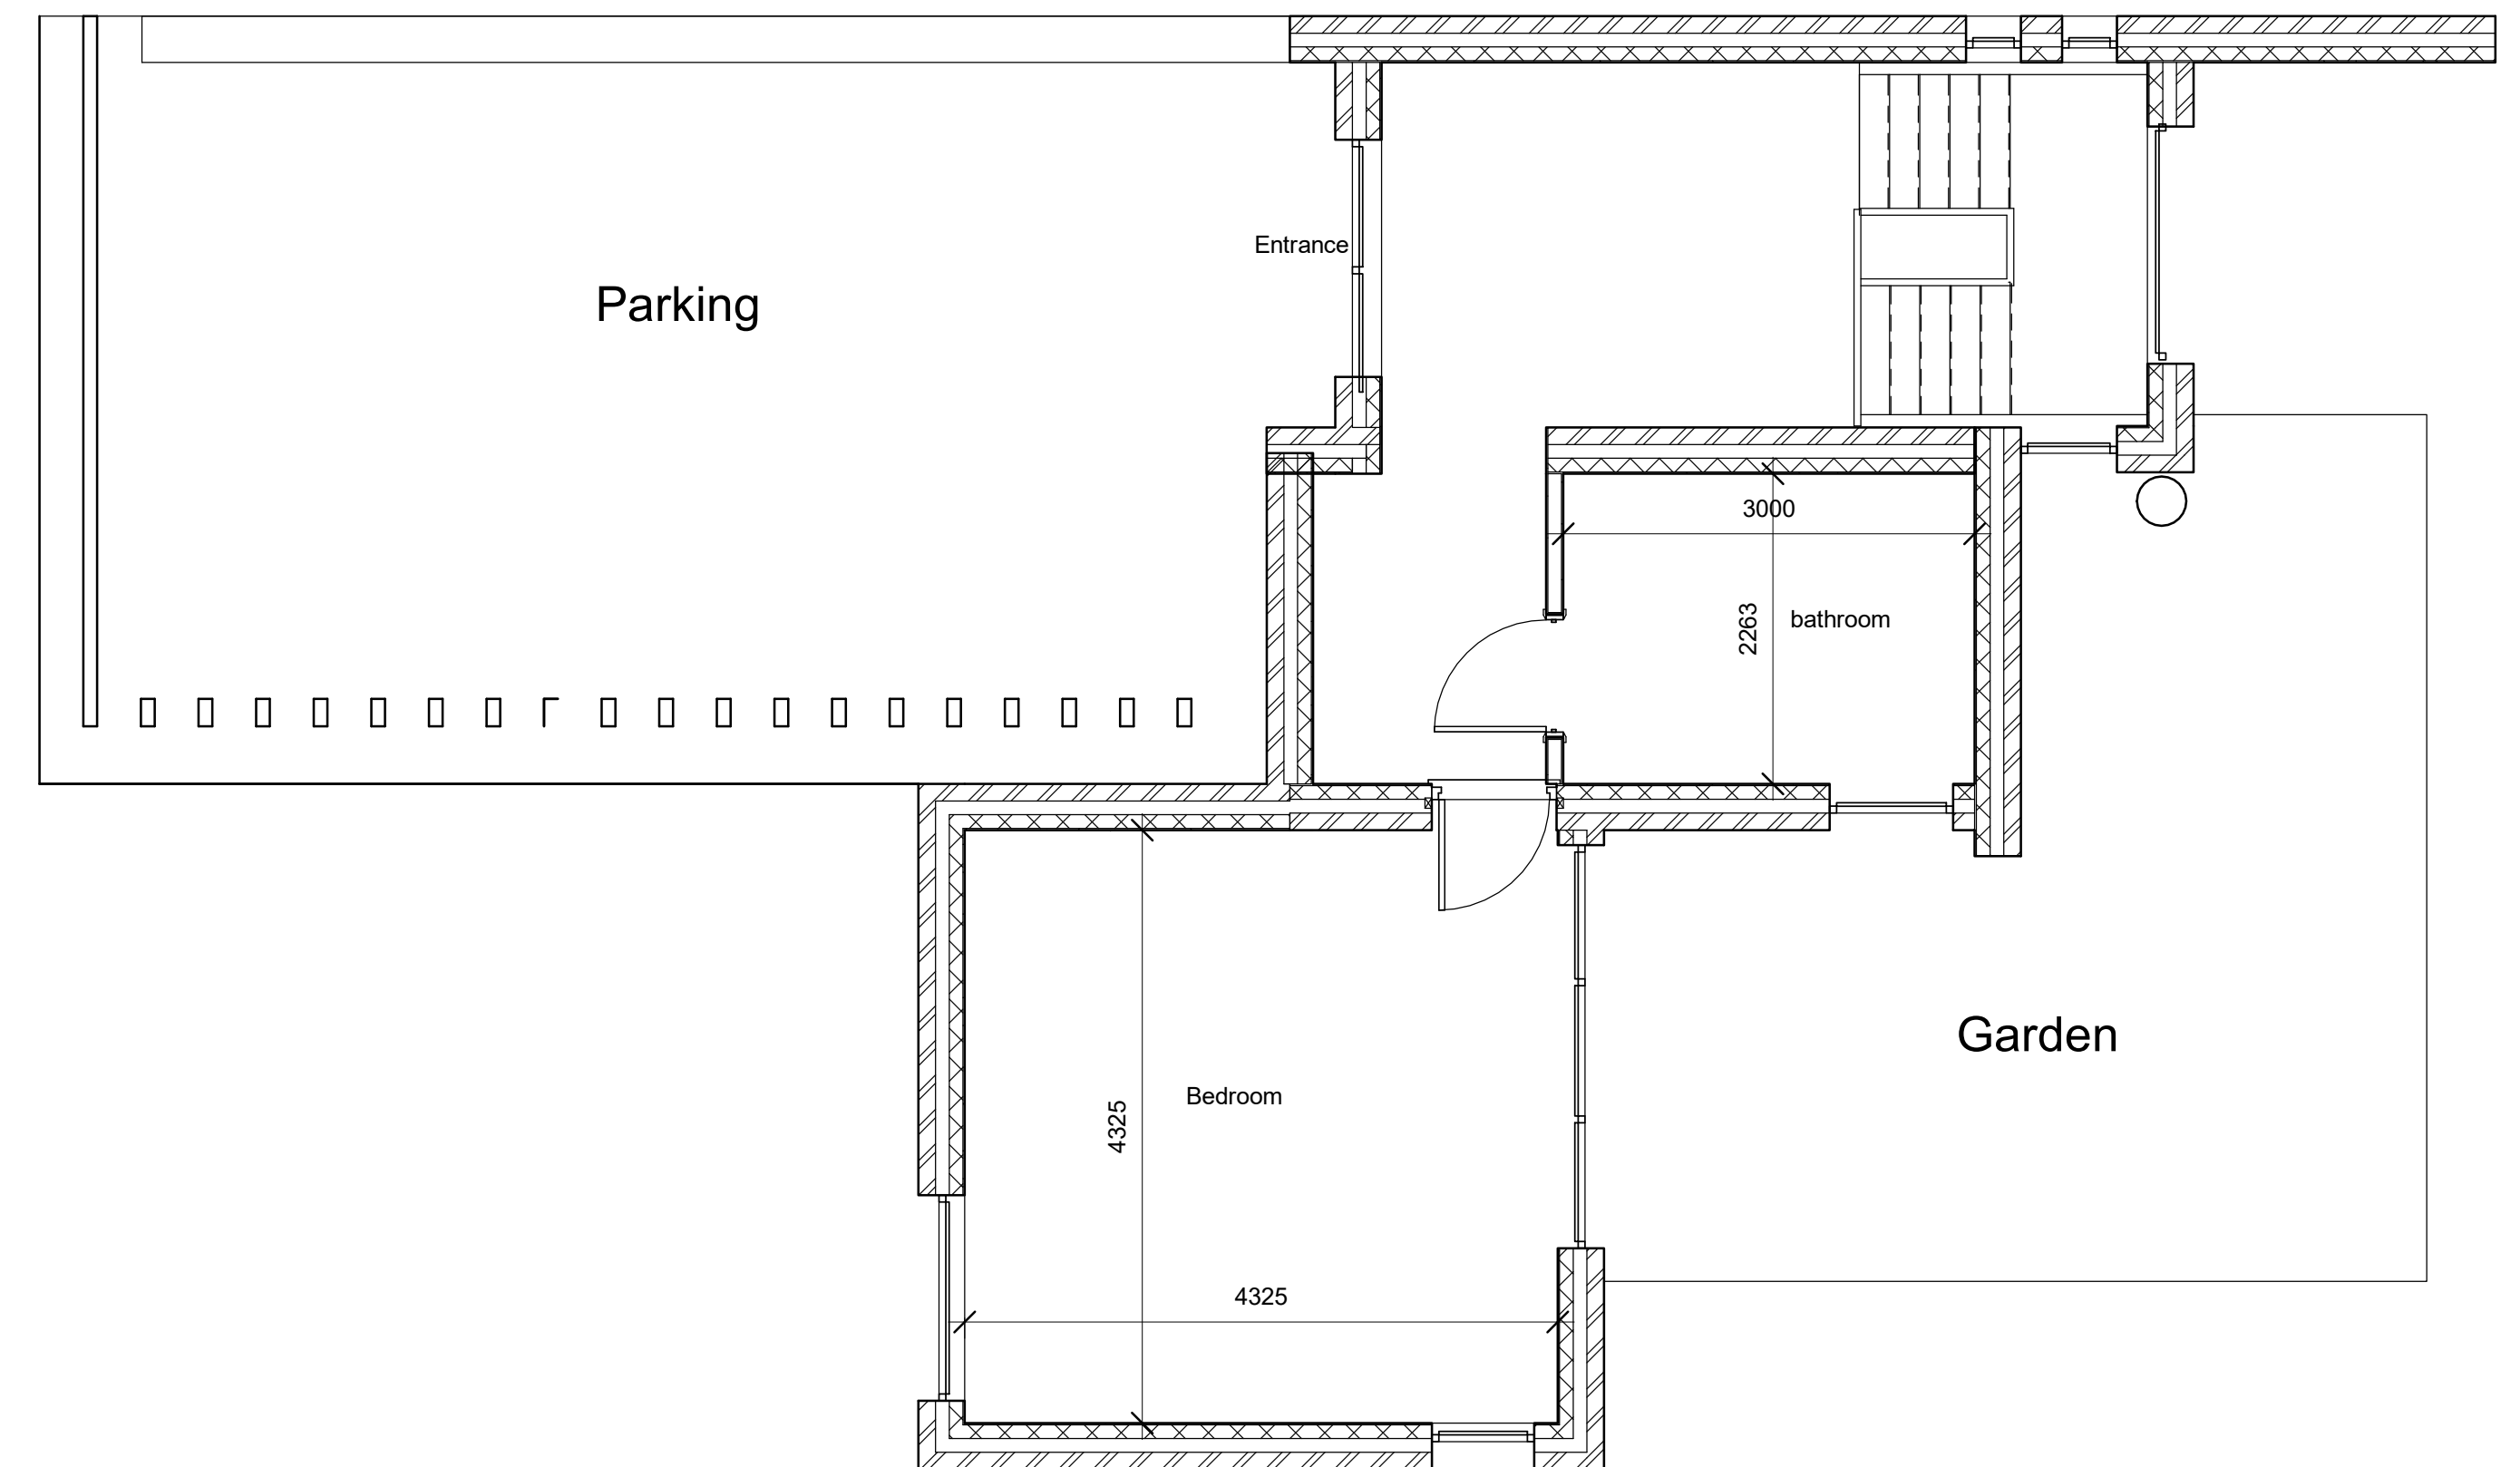

Upper ground floor

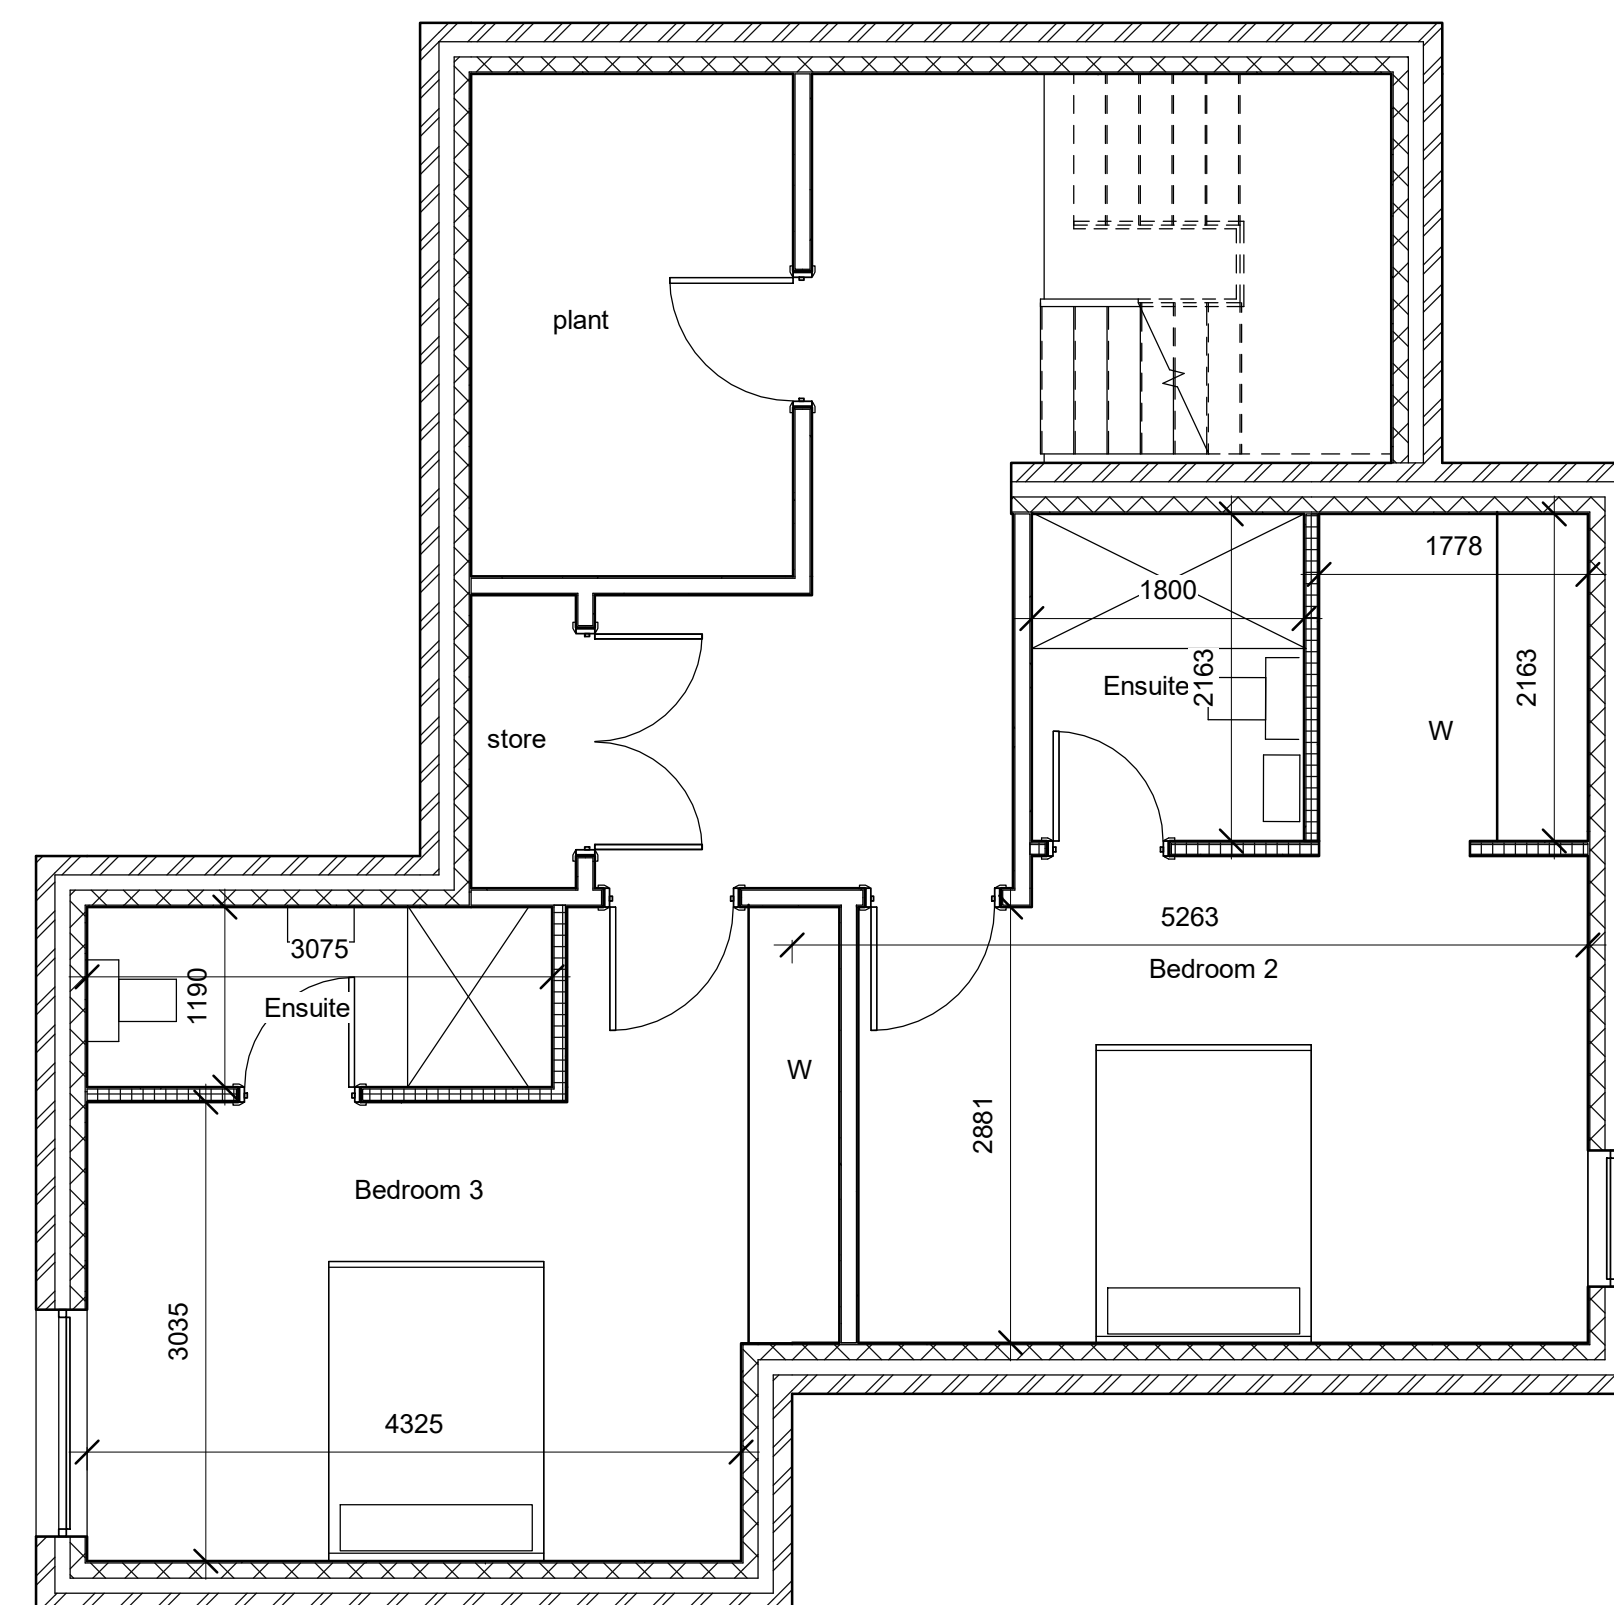

Lower ground floor

Note to CONTRACTOR
Check all dimensions prior to
commencing works or ordering
any materials

Note to CLIENT
It is your responsibility to check with the Statutory Authorities where all the services, particularly those outside the property are located, and to advise the Contractor accordingly, prior to accepting his quotation for the works
Note, this may have both cost and safety issues



NEIL BOWEN
R.I.B.A.
CHARTERED ARCHITECT

Neil Bowen Architects Ltd
Unit 2 The Office Campus,
Maragon Business Park,
Red Hall Court,
Wakefield
WF1 2UY
Tel: 01924 380873
Fax: 01924 386276
Email: neil@neilbowenarchitects.co.uk

Client Name : Mr Bowers

Project : Proposed 2 dwellings

Drawing Title

Plot 2 plans

Project number 2342

Date 04/06/21

2342-3

Scale 1:50