

Only figured dimensions should be used.

Scaled dimensions should be checked with the Architect.
This drawing together with the design, is the property and copyright of the Architect and must not be reproduced without written permission

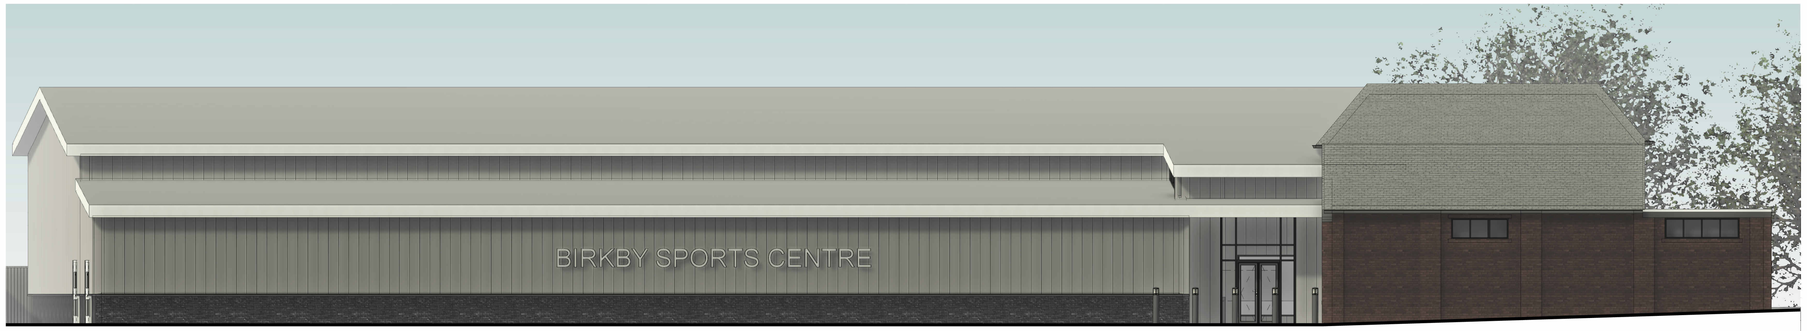

SIDE A ELEVATION
1 : 100

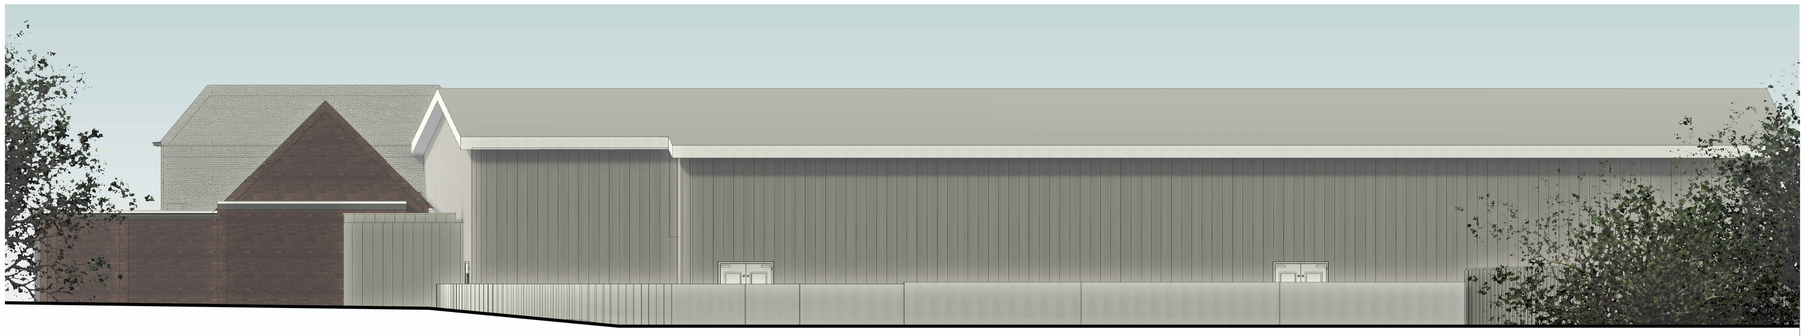

SIDE B ELEVATION
1 : 100



REAR ELEVATION
1 : 100



FRONT ELEVATION
1 : 100

rev	description	drwn	auth	date

DO NOT SCALE OFF THIS DRAWING

ACUMEN
Designers & Architects
acumenarchitects.co.uk 01484 546 000
Headrow House, Old Leeds Road, Huddersfield, Huddersfield HD1 1SG

Client: KAANDMI PROPERTIES LTD

Project: HILLHOUSE BOWLING CLUB, KING CLIFFE RD, BIRKBY

Project No	Drawing No	Rev
2801	(100)03	

Description: PROPOSED ELEVATIONS

Scale	Date Drawn	Drawn By	Authorised By
1 : 100 @ A1	JAN'23	HB	JC

Purpose of Issue: Planning ● Building Regs ○ Tender ○ Construction ○ Comment ○ Info ○