




South West Side Elevation

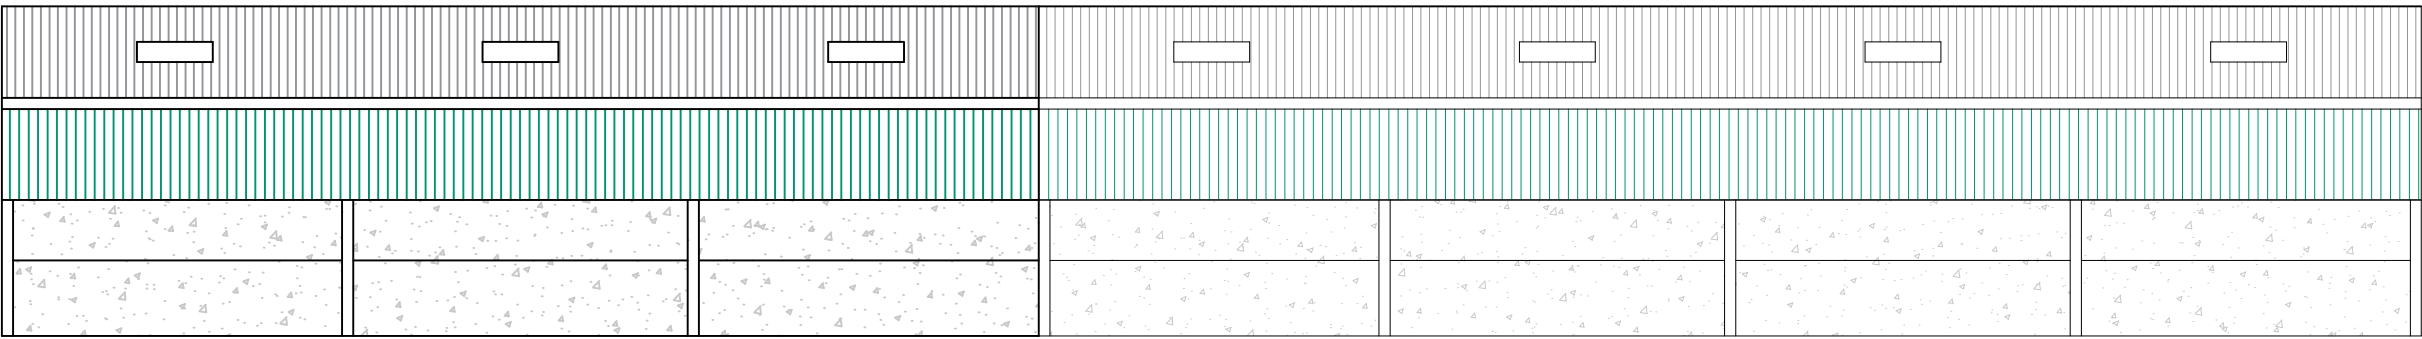

North East Side Elevation

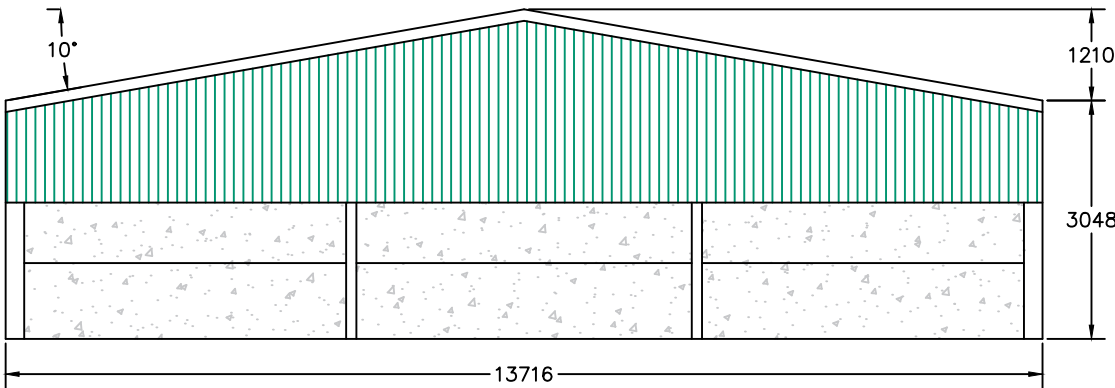

North West Gable Elevation

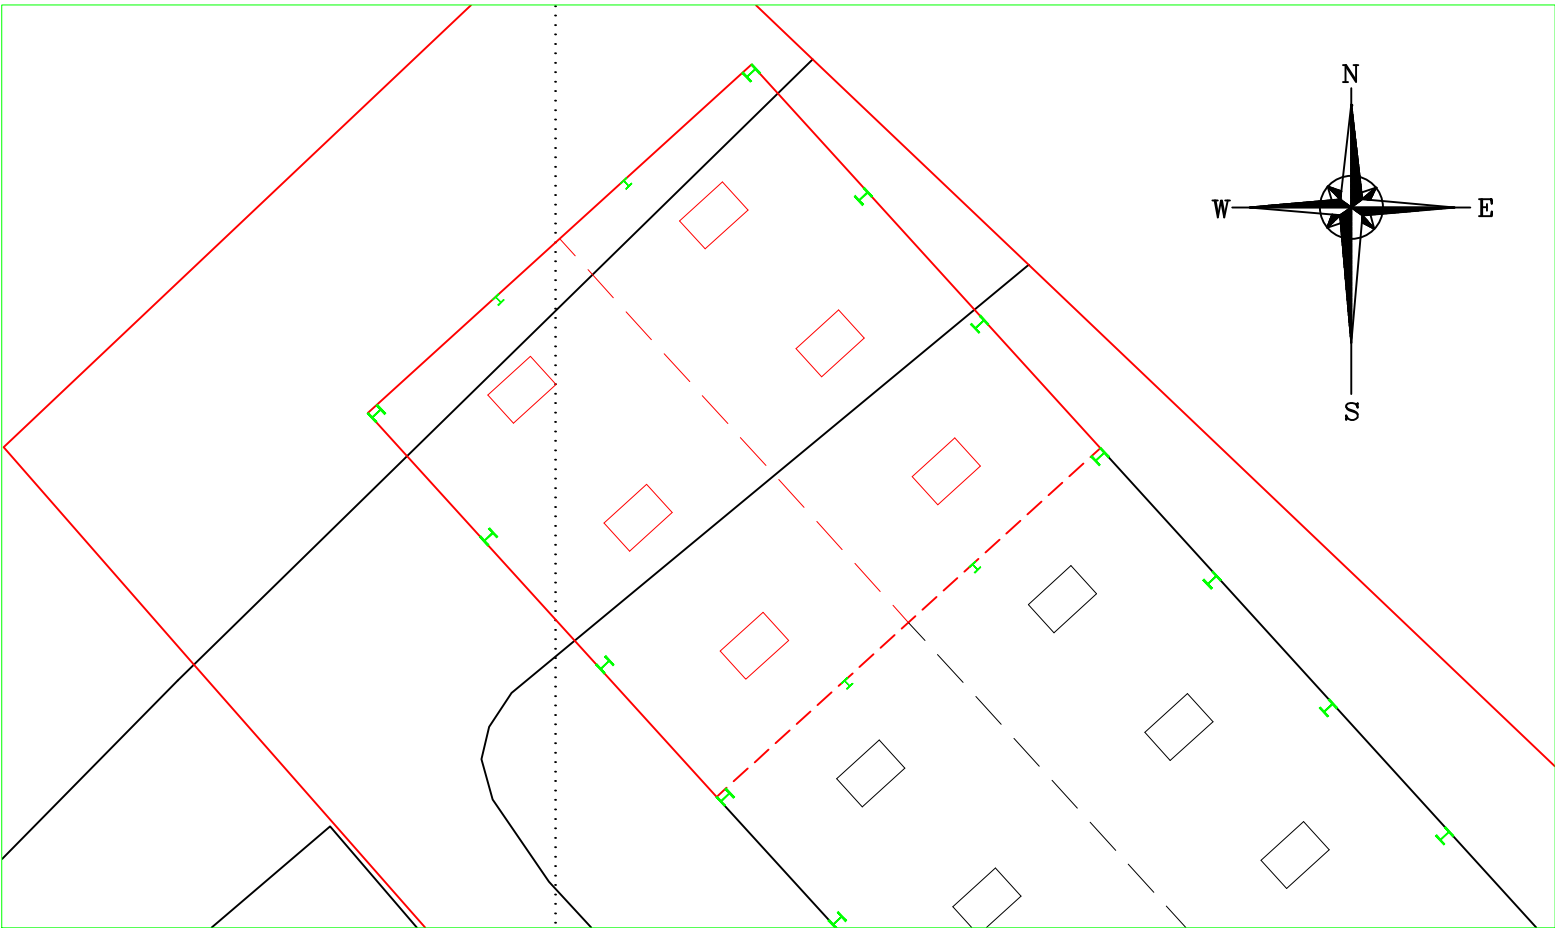

- Roof sheeting to be natural colour fibre cement sheeting
- Vertical cladding to be coated box profile steel sheeting, coloured Juniper Green (12B29)
- Below cladding to be pre-stressed concrete panels
- The south east gable will connect to the existing building, with the existing north west gable cladding being re-used on the new gable.
- All dimensions shown in mm

© Copyright		
J C Harrison Planning & Admin Services jo@jcharrison.co.uk 07792 144155		
Client: Turner Farms Ltd Oldfield Road Farm, Honley, Holmfirth, HD9 6RL		
Project: Proposed Agricultural Building Extension		
Title: Elevation Details		
Drawn by: Joanne Harrison	Designed by:	Checked:
Date: 26.01.2023	Index No.:	Approved:
Scales: 1:100 @ A2		
Drawing No: 1073-003		Revision