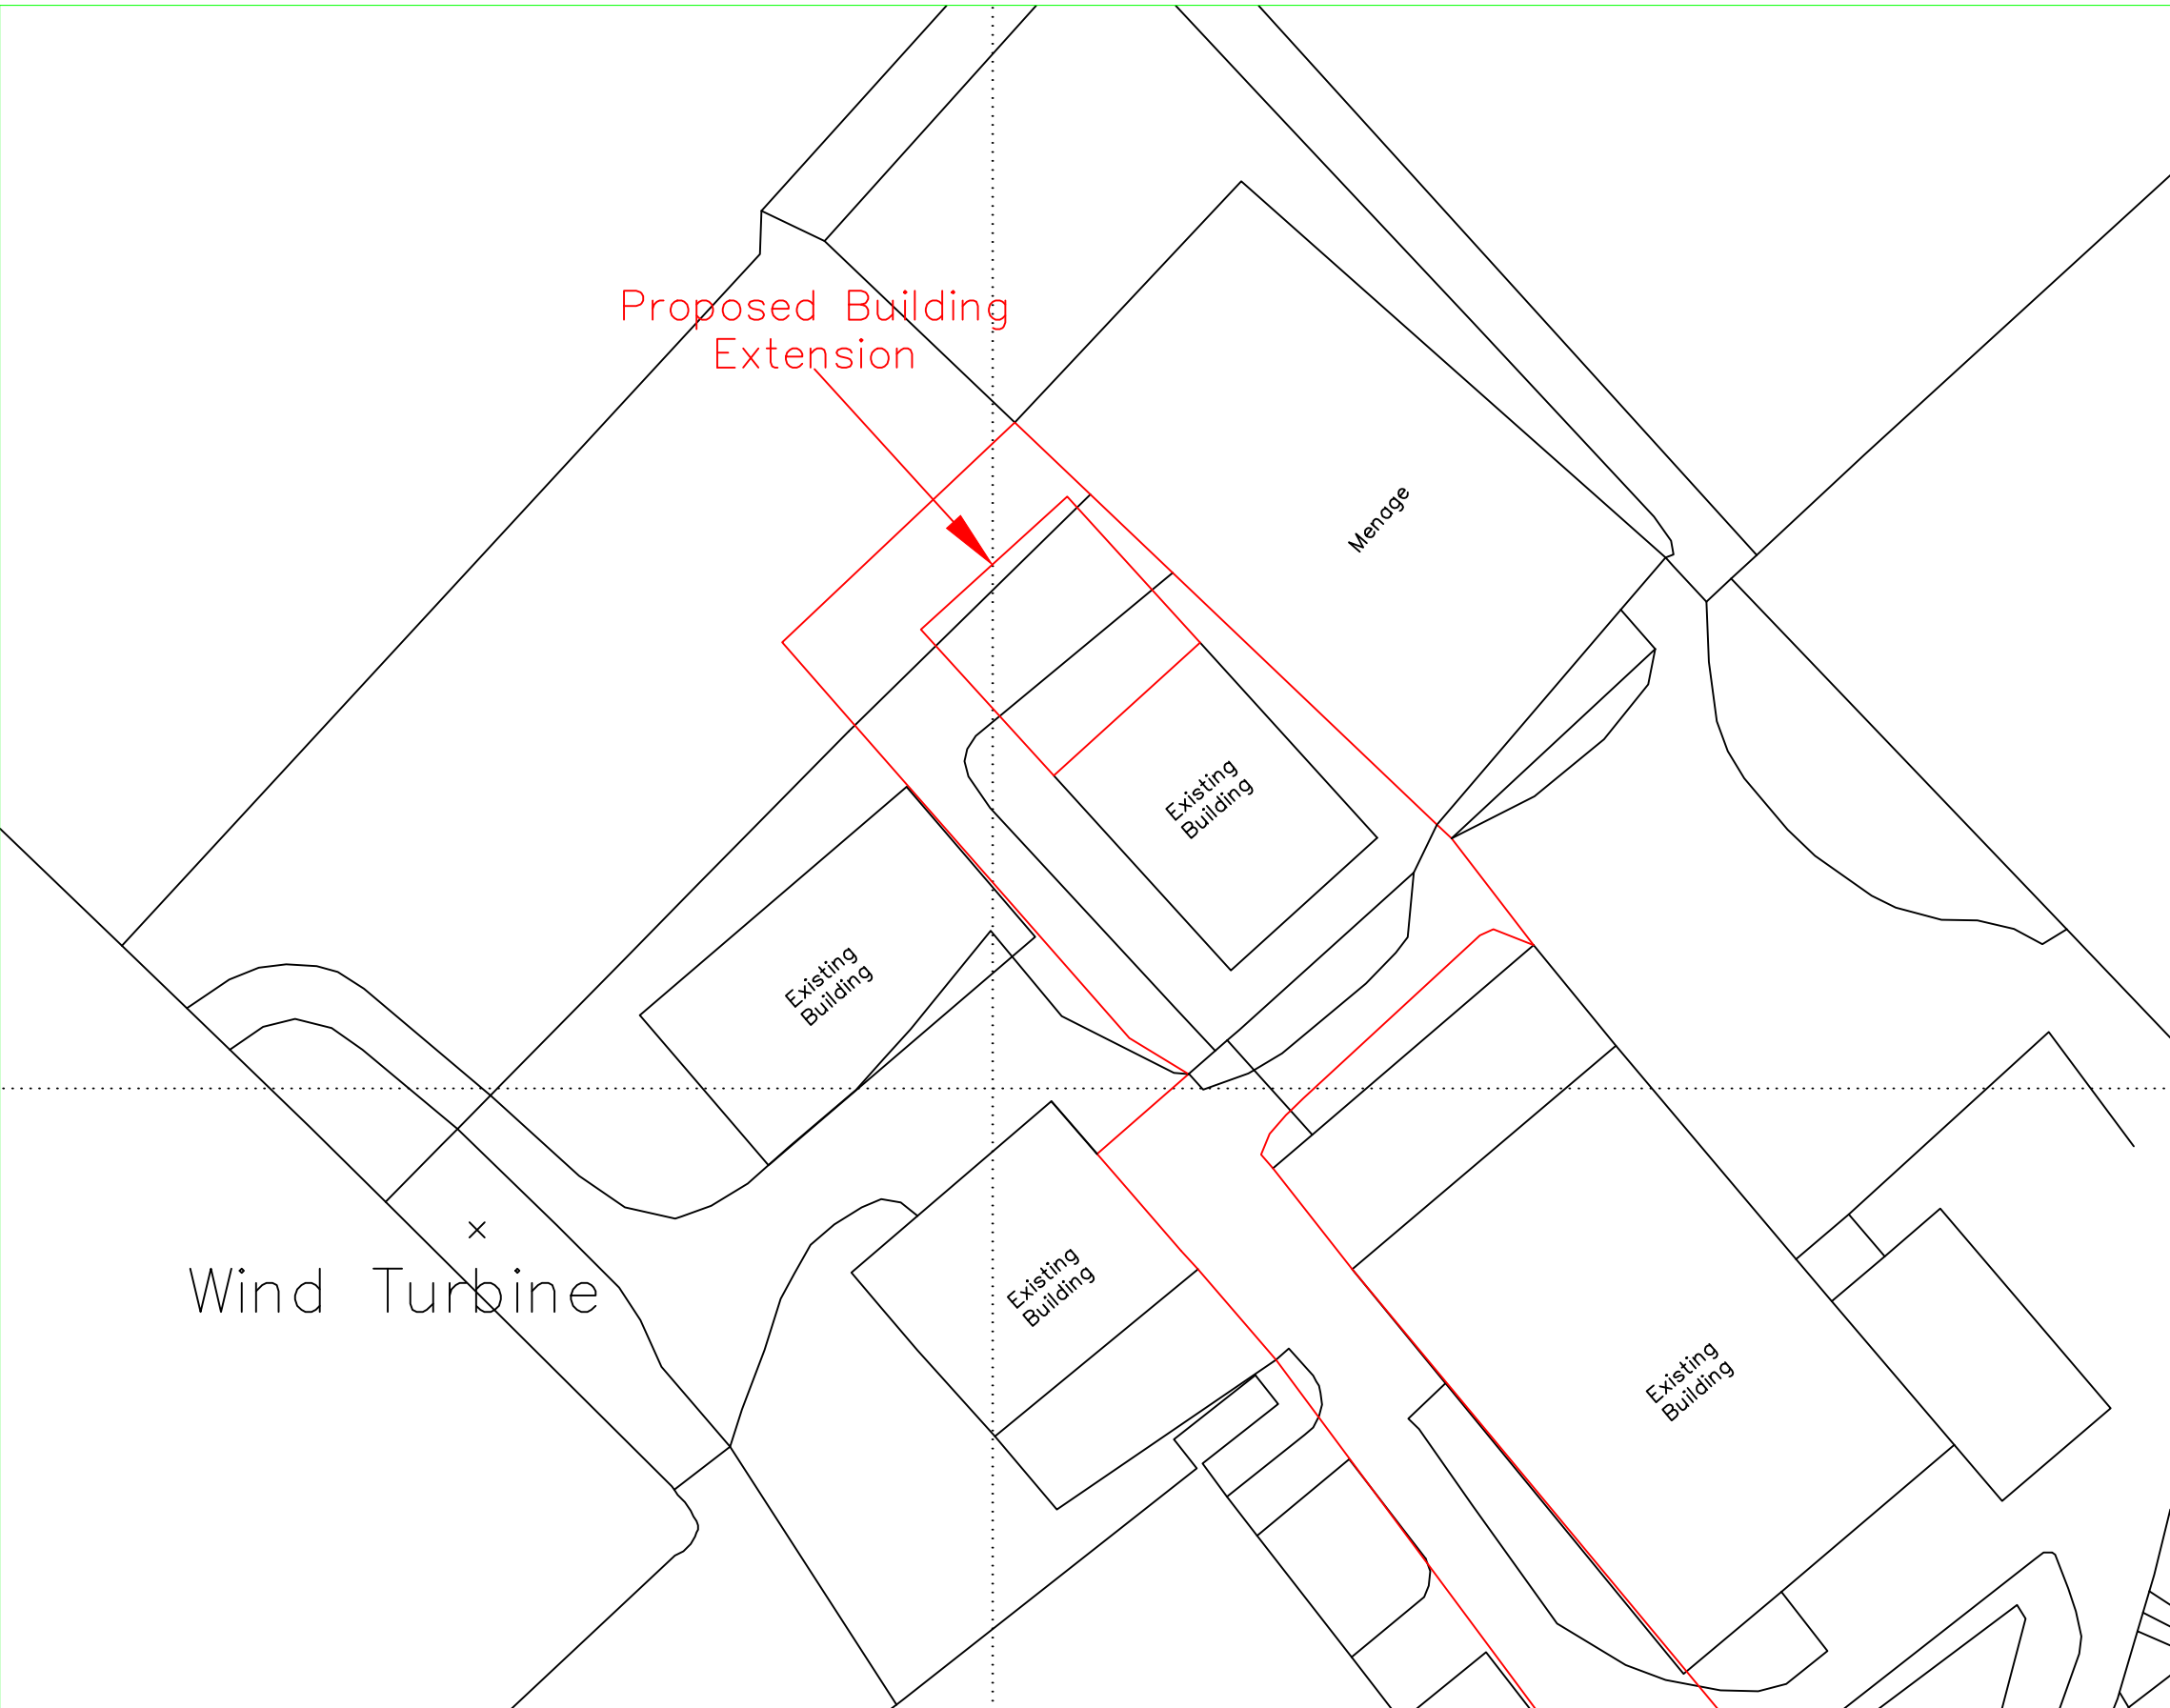


Reproduced from Ordnance
Survey digital map data,
1:2500 scale, by permission
of Ordnance Survey on behalf
of The Controller of His
Majesty's Stationery Office.
© Crown copyright.
All rights reserved.

© Copyright J C Harrison Planning & Admin Services jo@jcharrison.co.uk 07792 144155		
Client: Turner Farms Ltd Oldfield Road Farm, Honley, Holmfirth, HD9 6RL		
Project: Proposed Agricultural Building Extension		
Title: Block Plan		
Drawn by: Joanne Harrison	Designed by:	Checked:
Date: 26.01.2023	Index No.:	Approved:
Scales: 1:500 @ A3		
Drawing No: 1073-002		Revision