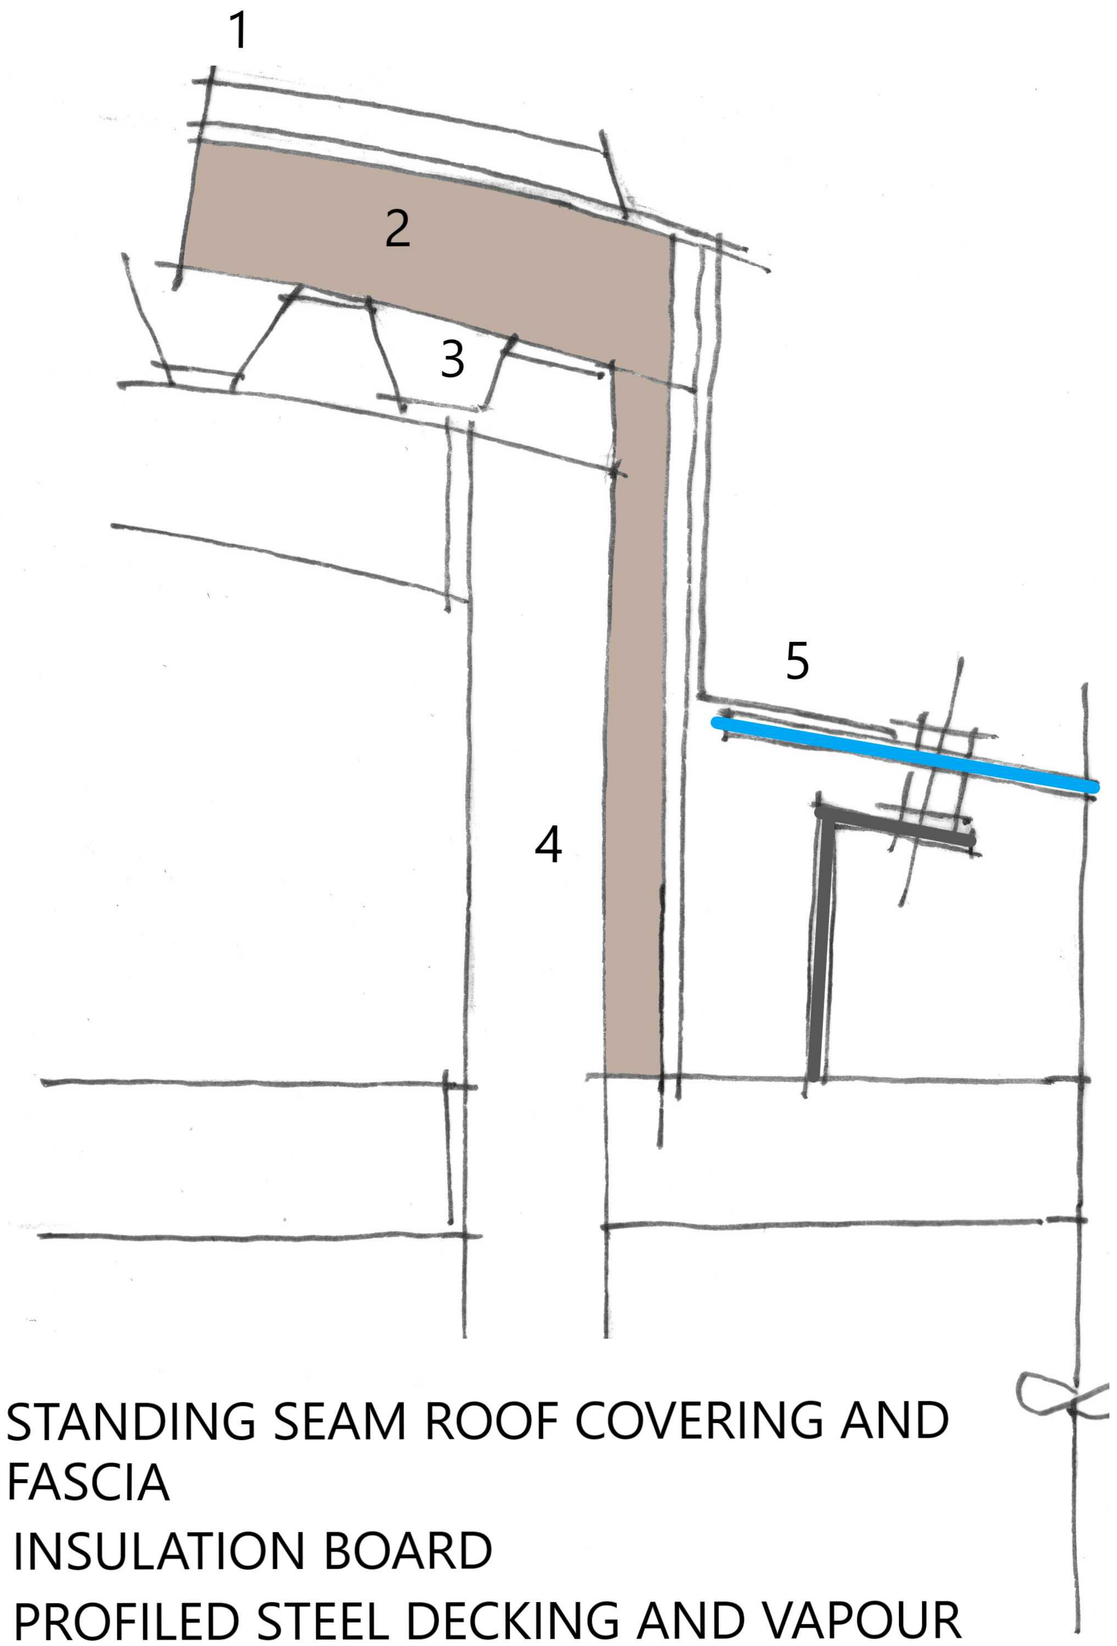

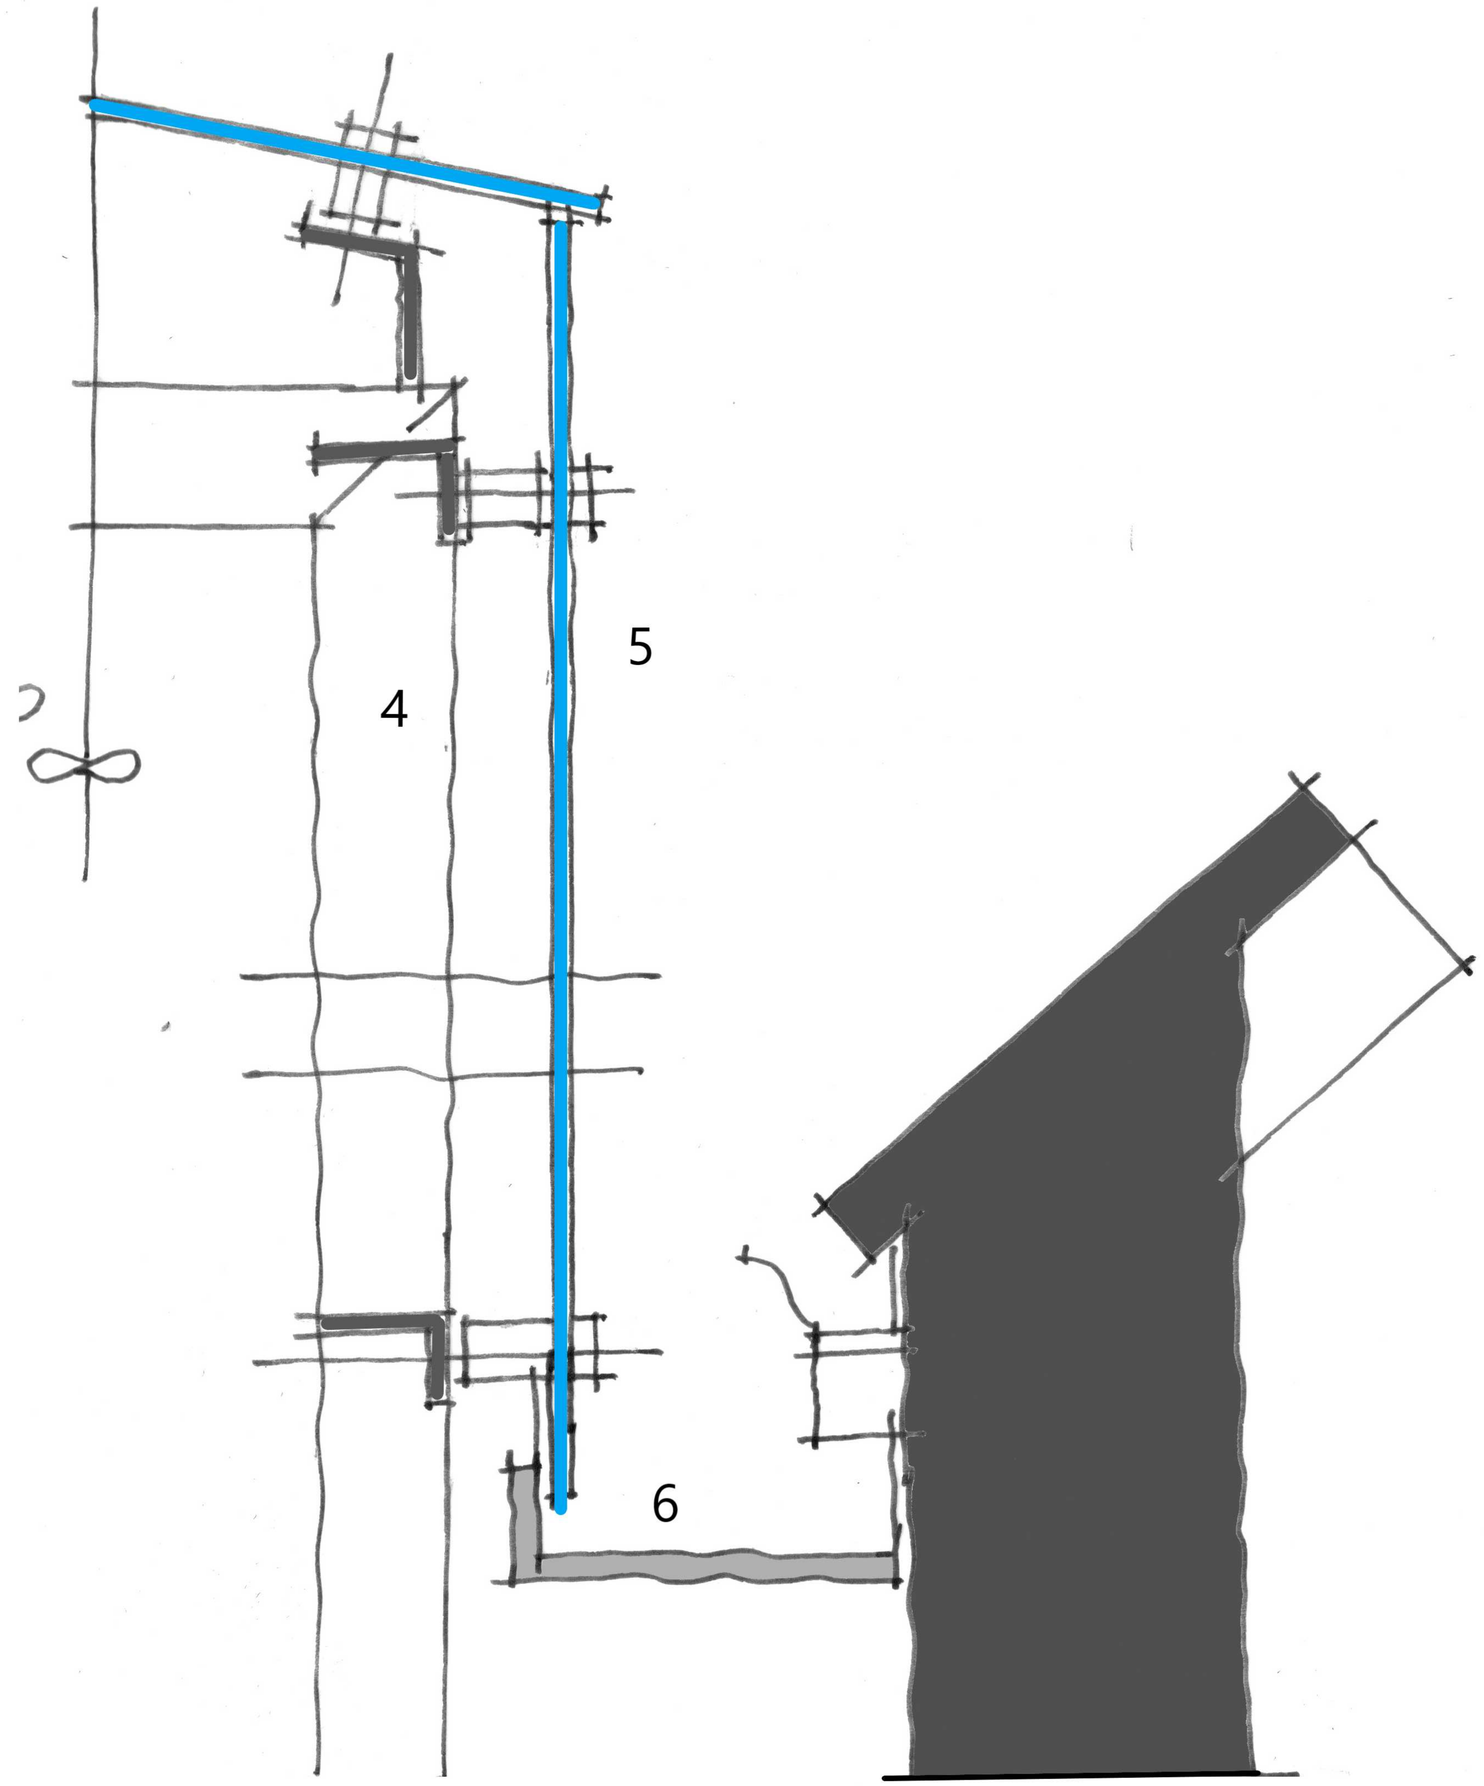

1 STANDING SEAM ROOF COVERING AND FASCIA
2 INSULATION BOARD
3 PROFILED STEEL DECKING AND VAPOUR BARRIER
4 SHS INDEPENDENT STRUCTURAL STEEL FRAME
5 PLANAR GLAZING
6 INSULATED STEEL GUTTER

OXLEY'S STABLES HIGHFIELDS
CONCEPT SKETCH 10-11-2023

4146/SK- 2
10-11-2023

W.H.P
ARCHITECTURE