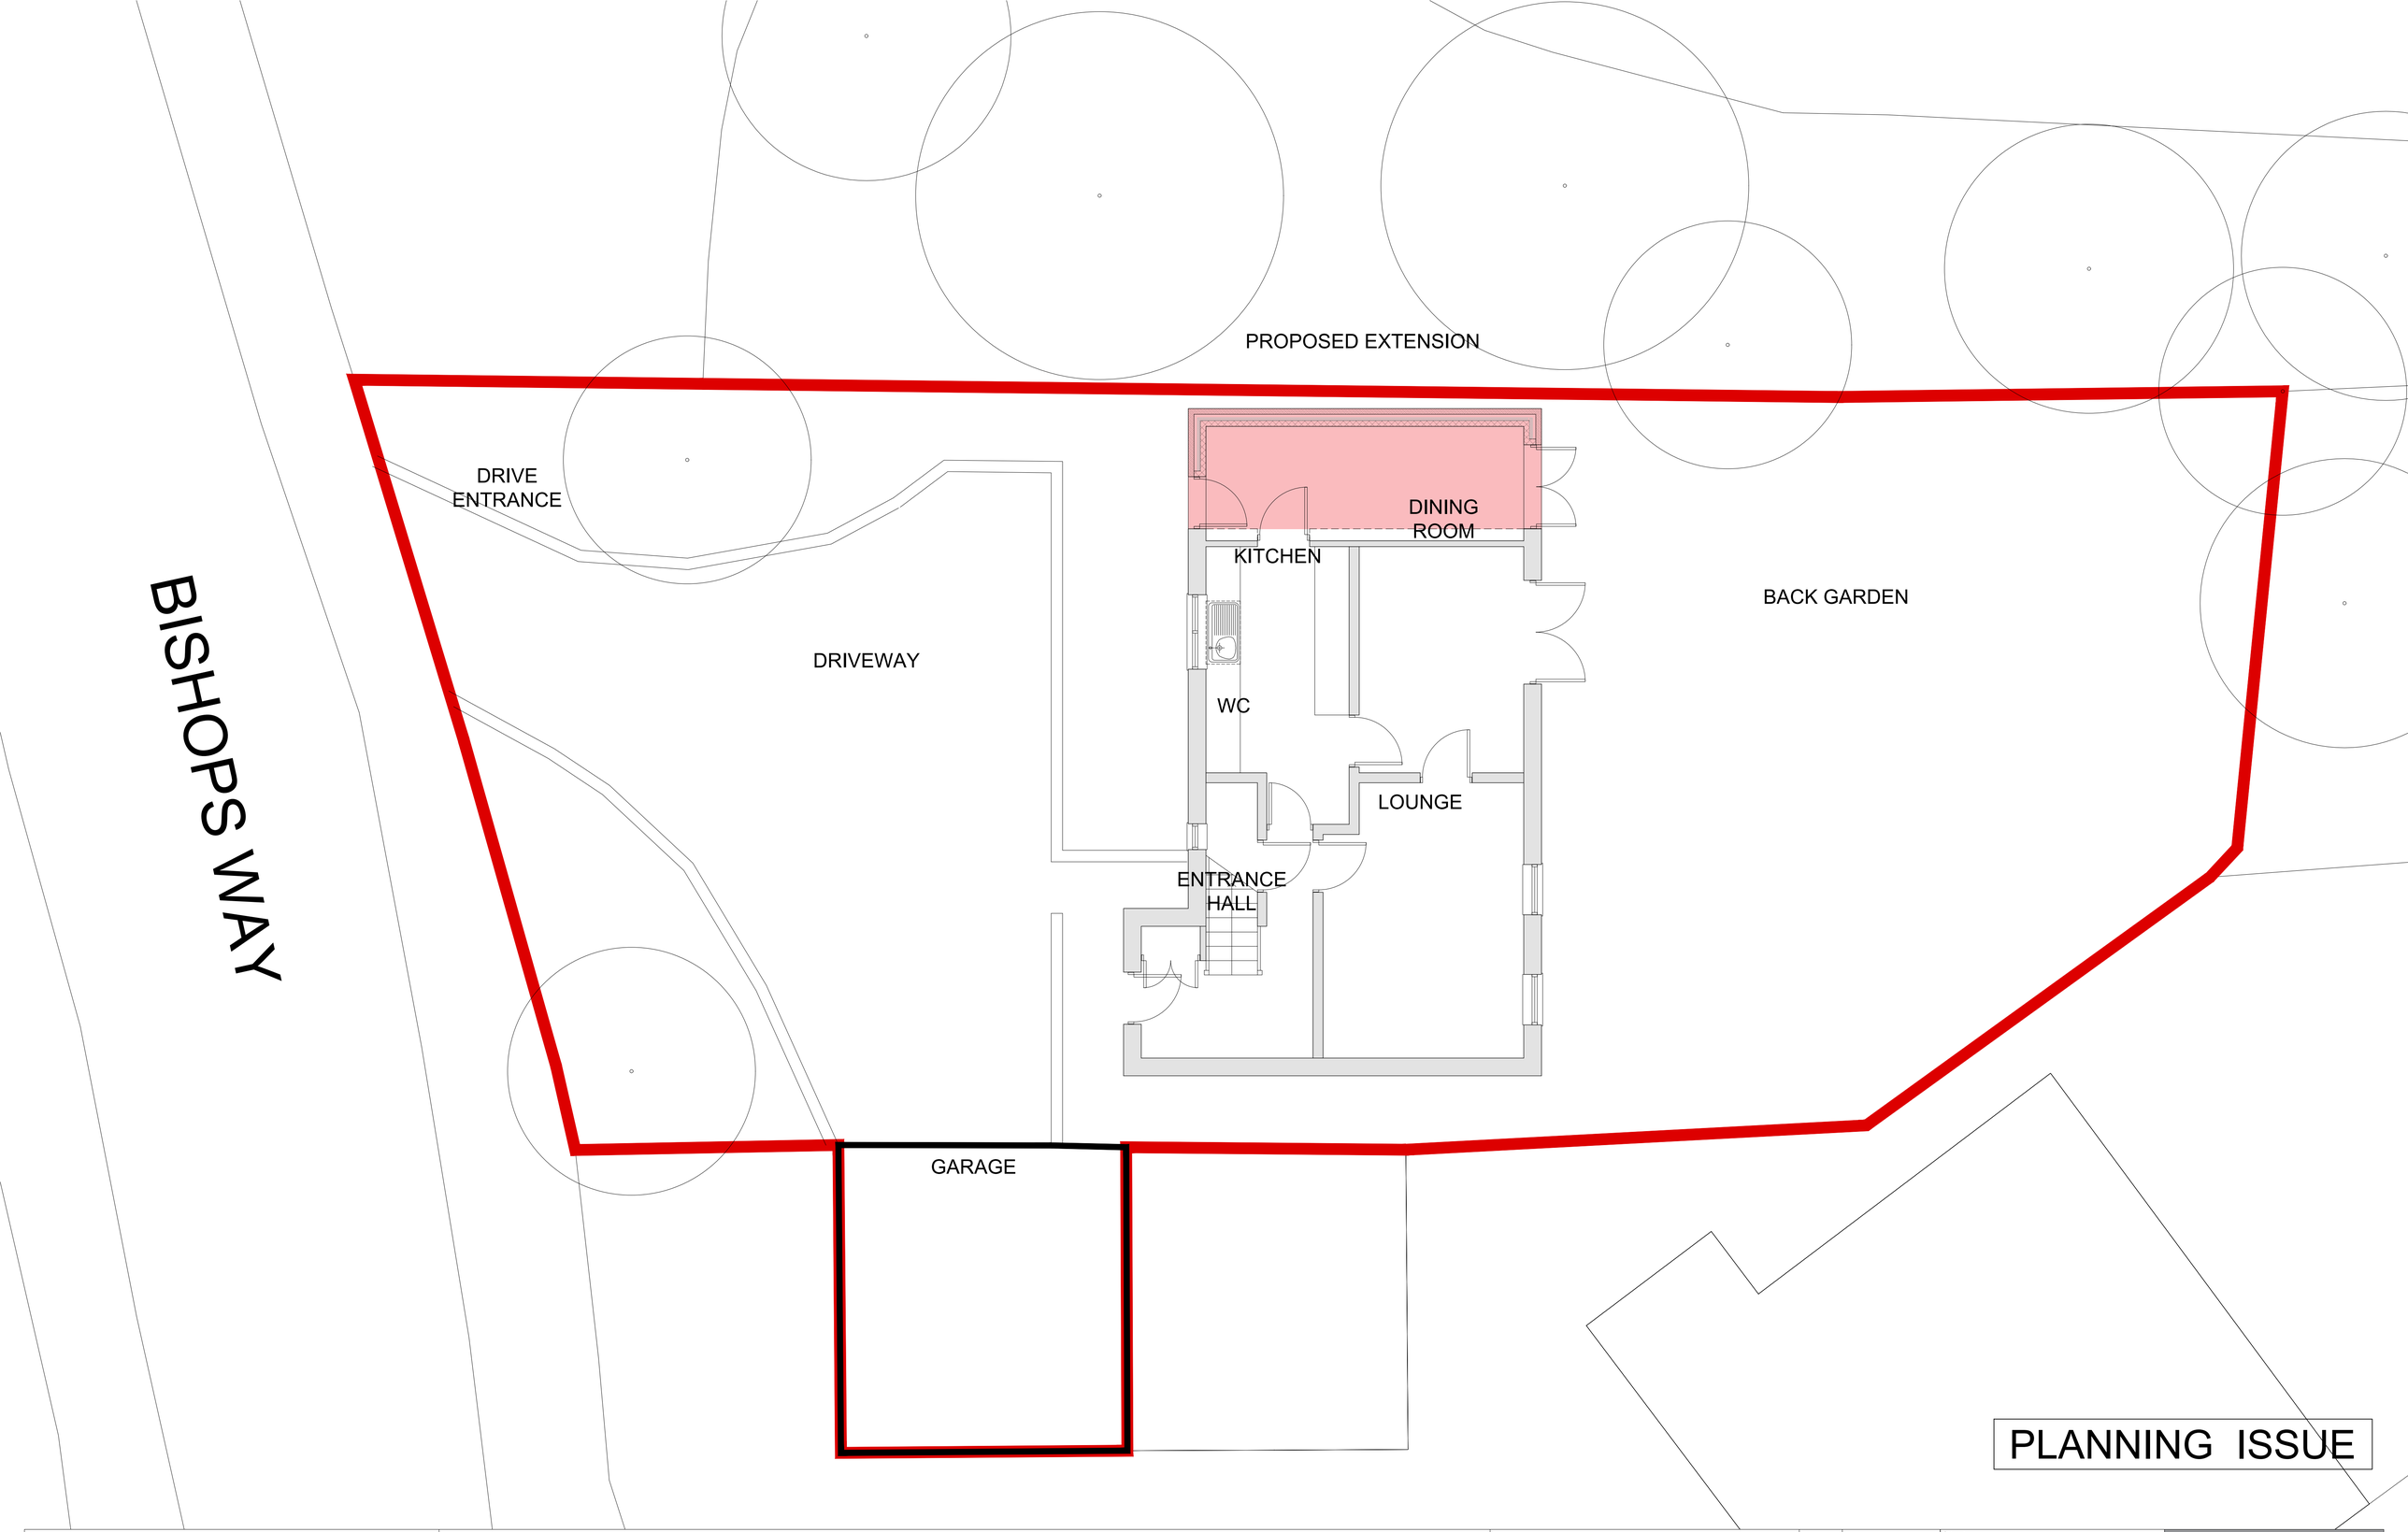

N

0 2 4 6 8 10m

Scale 1:200

Contractor must verify all dimensions on site before commencing any work or shop drawings. If this drawing exceeds the quantities taken in any way the Architects are to be informed before the work is initiated. Only figured dimensions to be taken from this drawing. Do not scale off this drawing. Drawings based on Ordnance Survey and / or existing record drawings – design and drawing content subject to Site Survey, Structural Survey, Site Investigations, Planning and Statutory Requirements and Approvals. Authorised reproduction from Ordnance Survey Map with permission of the Controller of Her Majesty's Stationery Office. Crown Copyright reserved. Urban Box Architects Ltd.

Notes:

1. All dimensions are to be checked on site by the contractor and inform the architect of any discrepancies.
2. The information contained on this drawing has been produced for planning purposes only and is not intended to be used as construction information.

Rev.	Des.	By	Date	Ch.

Status: PLANNING

Client: MR & MRS BARLOW

Job No. 23,001

Project: 25 BISHOPS WAY, MELTHAM
DOUBLE STOREY SIDE EXTENSION

Title: PROPOSED SITE PLAN

Date: 30.01.23

Scale: 1:50@A1

Checked By:

Drawing No: (00) 002

Drawn By: AN

Revision:

URBAN BOX