Sheet size
A1

Notes:
1. Setting out to be the responsibility of contractor.
2. Contractor to pay particular attention to pitch of roof and headroom at stairs.
3. Any discrepancies to be reported to Colne Valley Design.

| | | |
|---|---|---|
| 0m | Scale 1:50 | 4m |
| 0m | Scale 1:100 | 8m |
| 0m | Scale 1:200 | 16m |
| 0m | Scale 1:500 | 40m |
| 0m | Scale 1:1250 | 100m |

(When to scale of original plan bar = 8cm)

Existing front elevation (1:100)




Existing side elevation (1:100)




Existing rear elevation (1:100)

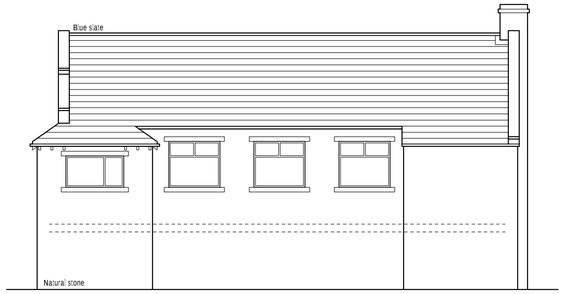


Existing side elevation (1:100)

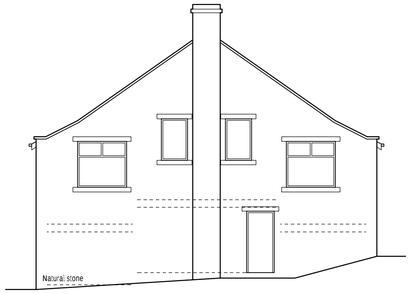


Existing cross section (1:100)

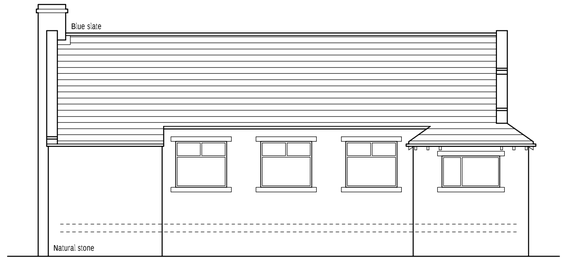


Existing cross section (1:100)

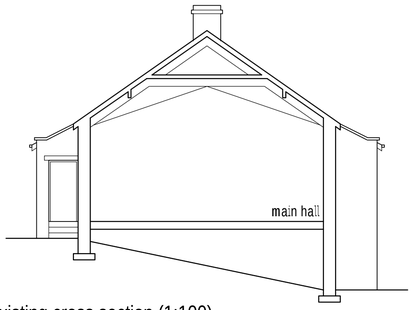


Location plan (1:1250)

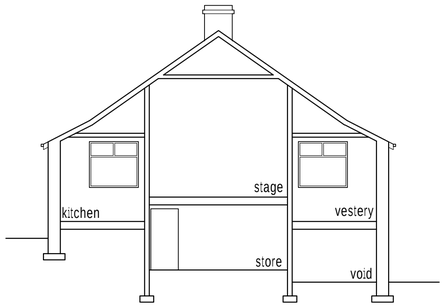


Existing lower ground floor layout (1:100)

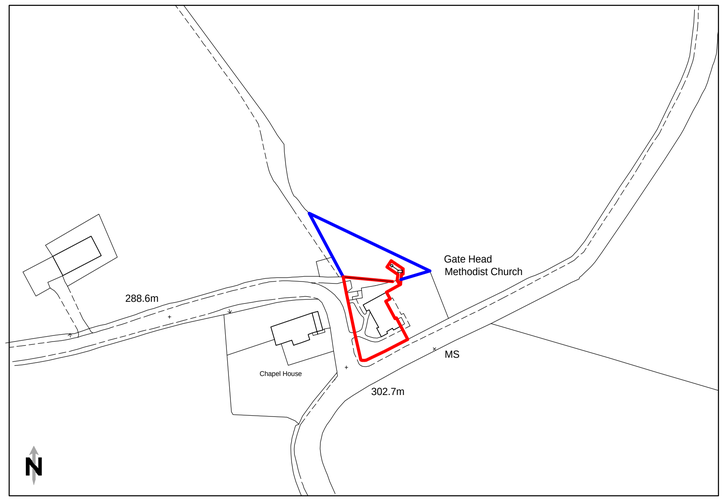


Existing ground floor layout (1:100)

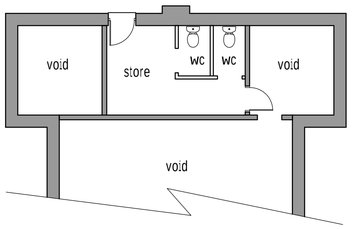


Block plan (1:500)

Rev A 20/07/2023 Red line amended and blue line added.

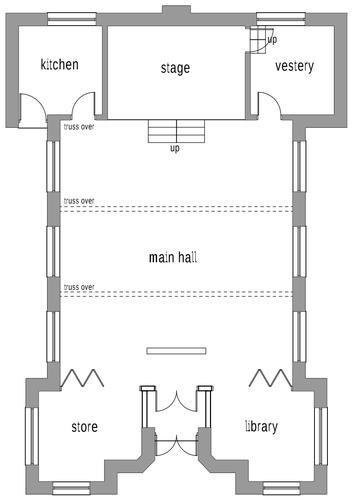Colne Valley Design
8 Meadow Lane
Slaithwaite
Huddersfield HD7 5EX

Tel: 01484 842097
Mobile: 07867 803312
E-mail: mitchell@sbhomes.co.uk

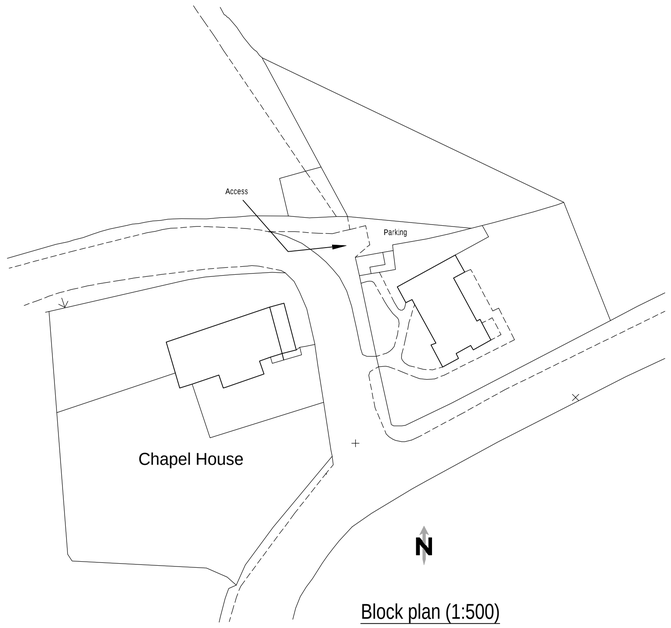*Proprietor: S.A. Mitchell (ACIOB)*

Project
Alterations and change of use to dwelling.

For
Mr & Mrs W Byram.

Address
Gate Head Methodist Church

Title
Existing layouts and Elevations.

| Job No. | Drawing number | Date |
|---|---|---|
| 22 J 55. | 01 A. | Dec 2022. |