


CE COOP - Shepley

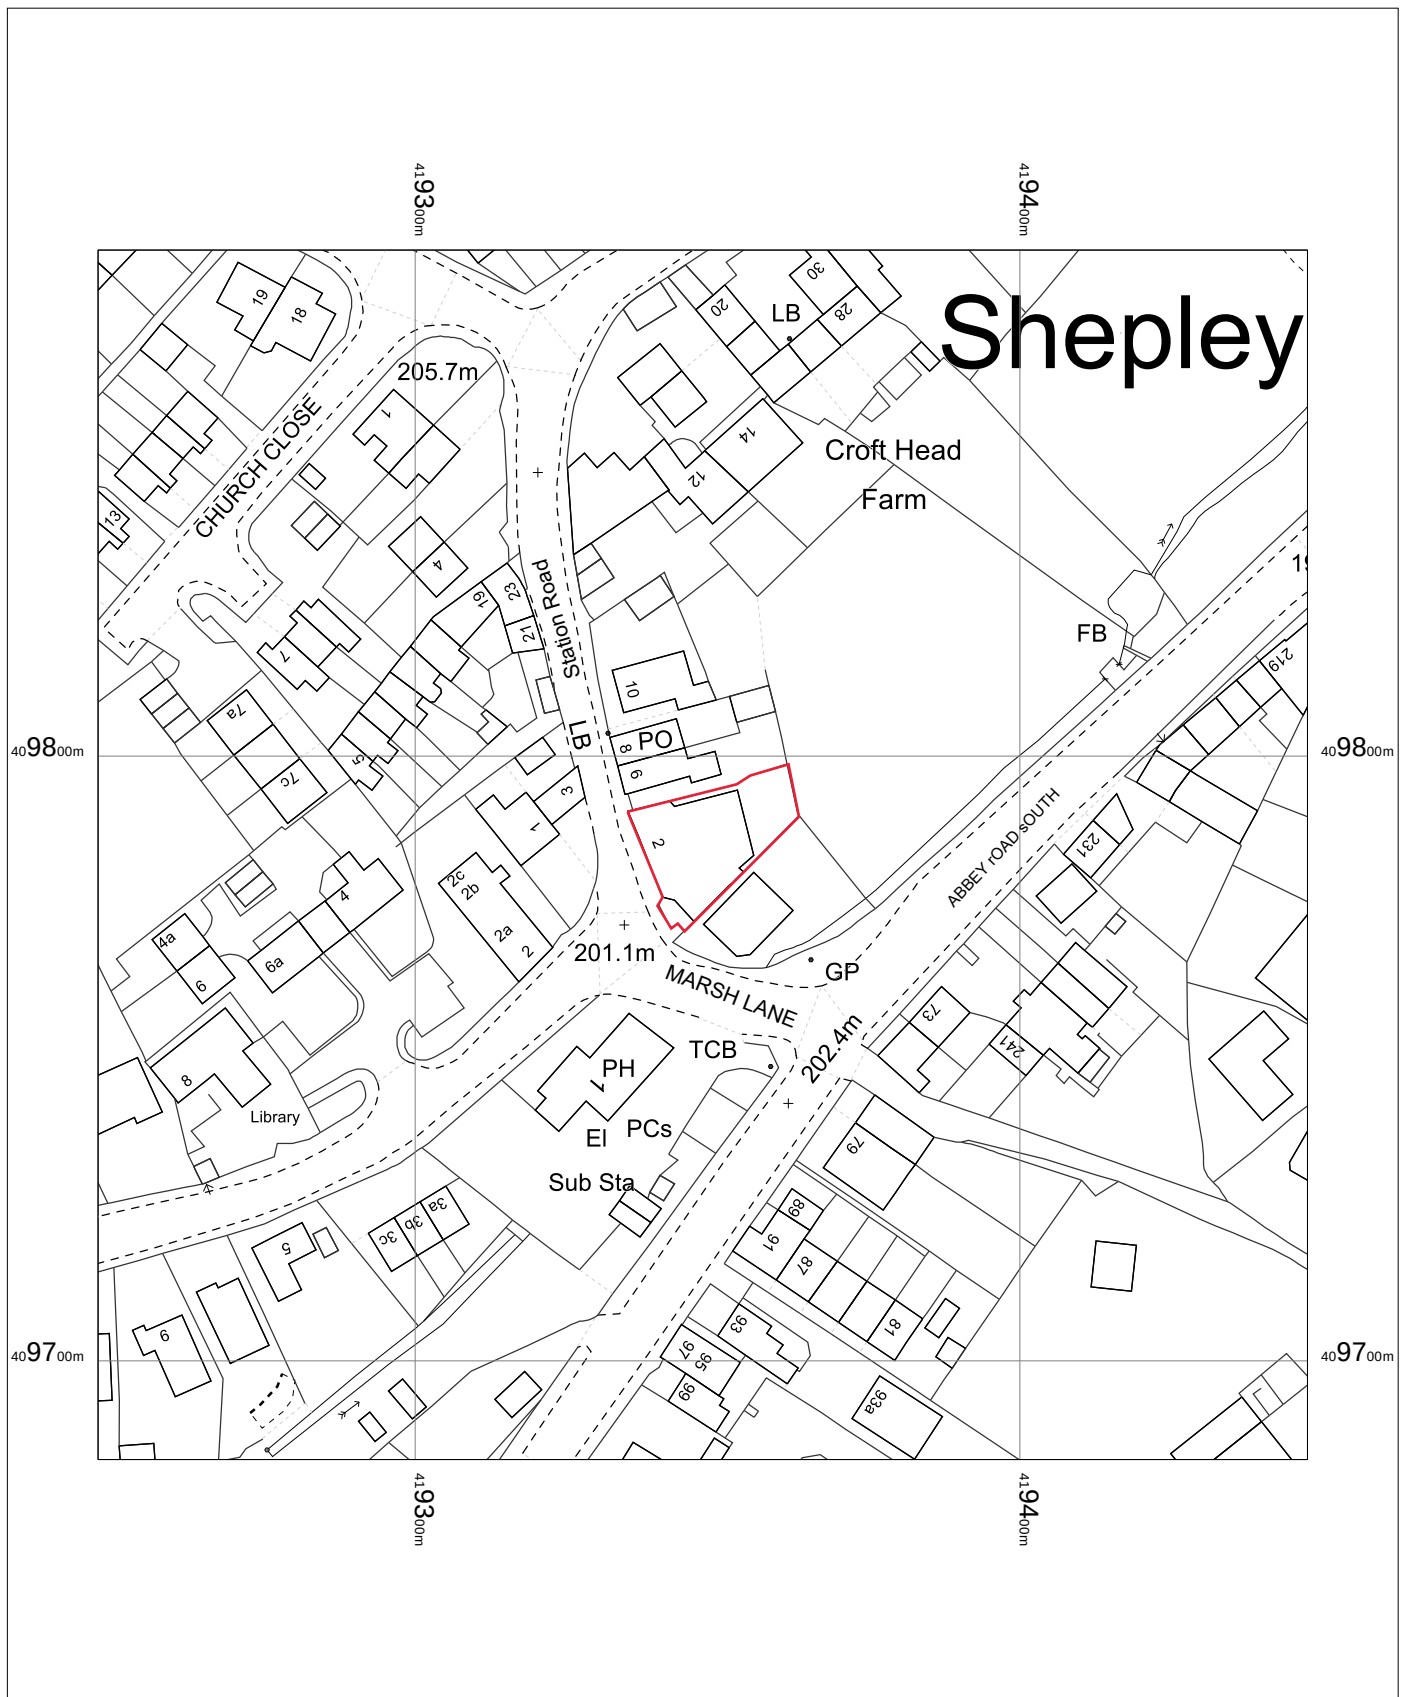


4 Station Road
Shepley
HD8 8AA

OS MasterMap 1250/2500/10000 scale
Wednesday, February 1, 2023, ID: BW1-01084034
maps.blackwell.co.uk

1:1250 scale print at A4, Centre: 419348 E, 409784 N

©Crown Copyright Ordnance Survey. Licence no. 100041041

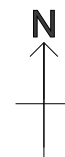

BLACKWELL'S
MAPPING SERVICES
PERSONAL & PROFESSIONAL MAPPING
www.blackwellmapping.co.uk

TEL: 0800 151 2612
maps@blackwell.co.uk