



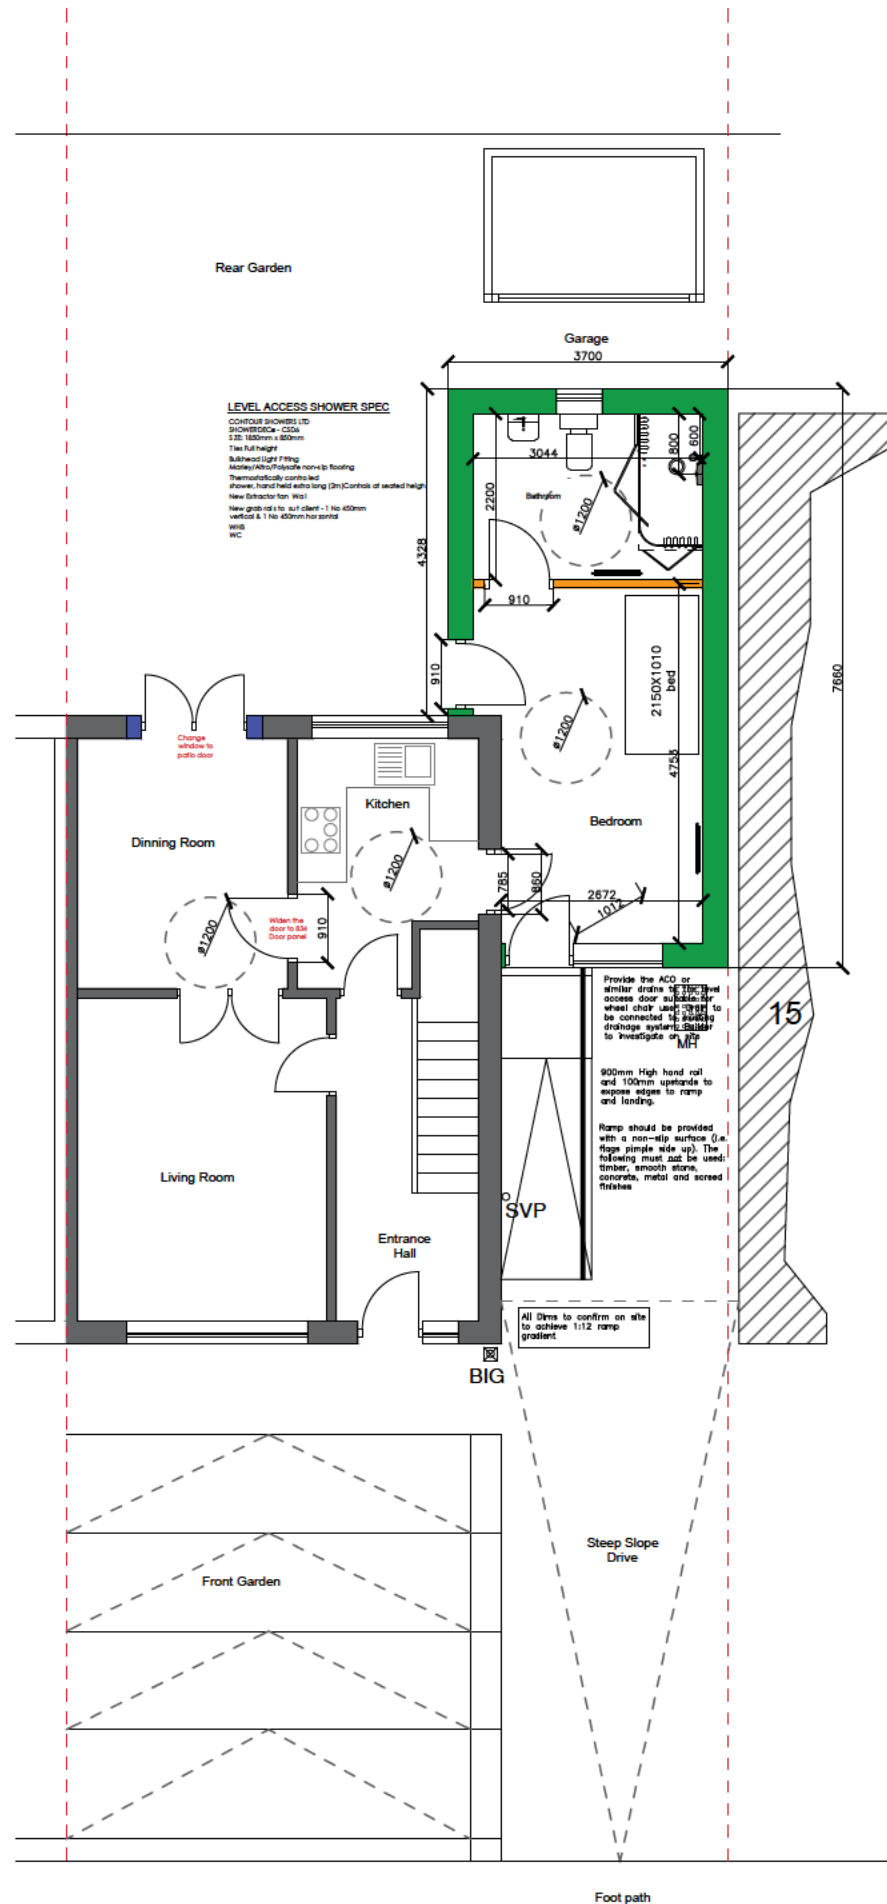

PROPOSED SITE / FLOOR PLAN

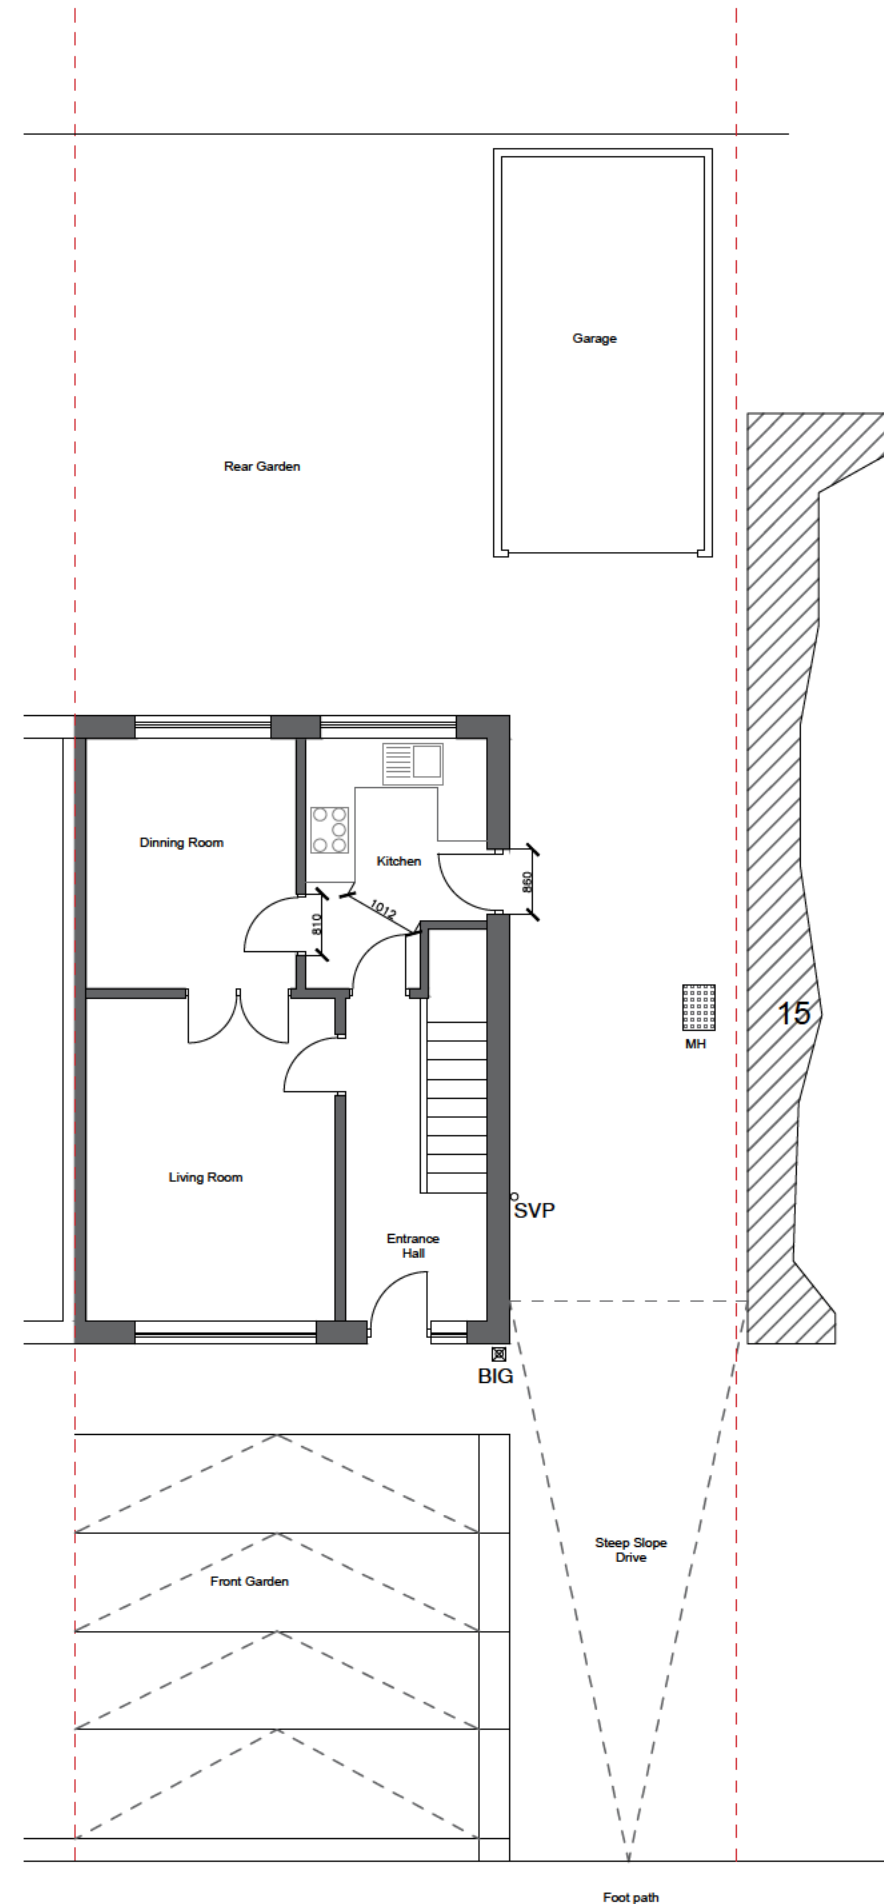

EXISTING SITE / FLOOR PLAN

Rev		Revision	Date
JOB			
PROPOSED SINGLE STOREY EXTENSION TO CREATE BEDROOM AND BATHROOM GROUND FLOOR LEVEL AT			
ADDRESS			
13 HAREWOOD AVENUE HECKMONDWIKE WF16 0DB			
Mr Mohammad Niaz			
DATE	SCALE	SHEET	JOB NO
28.01.2023	1:100	2@A3	23-5069