


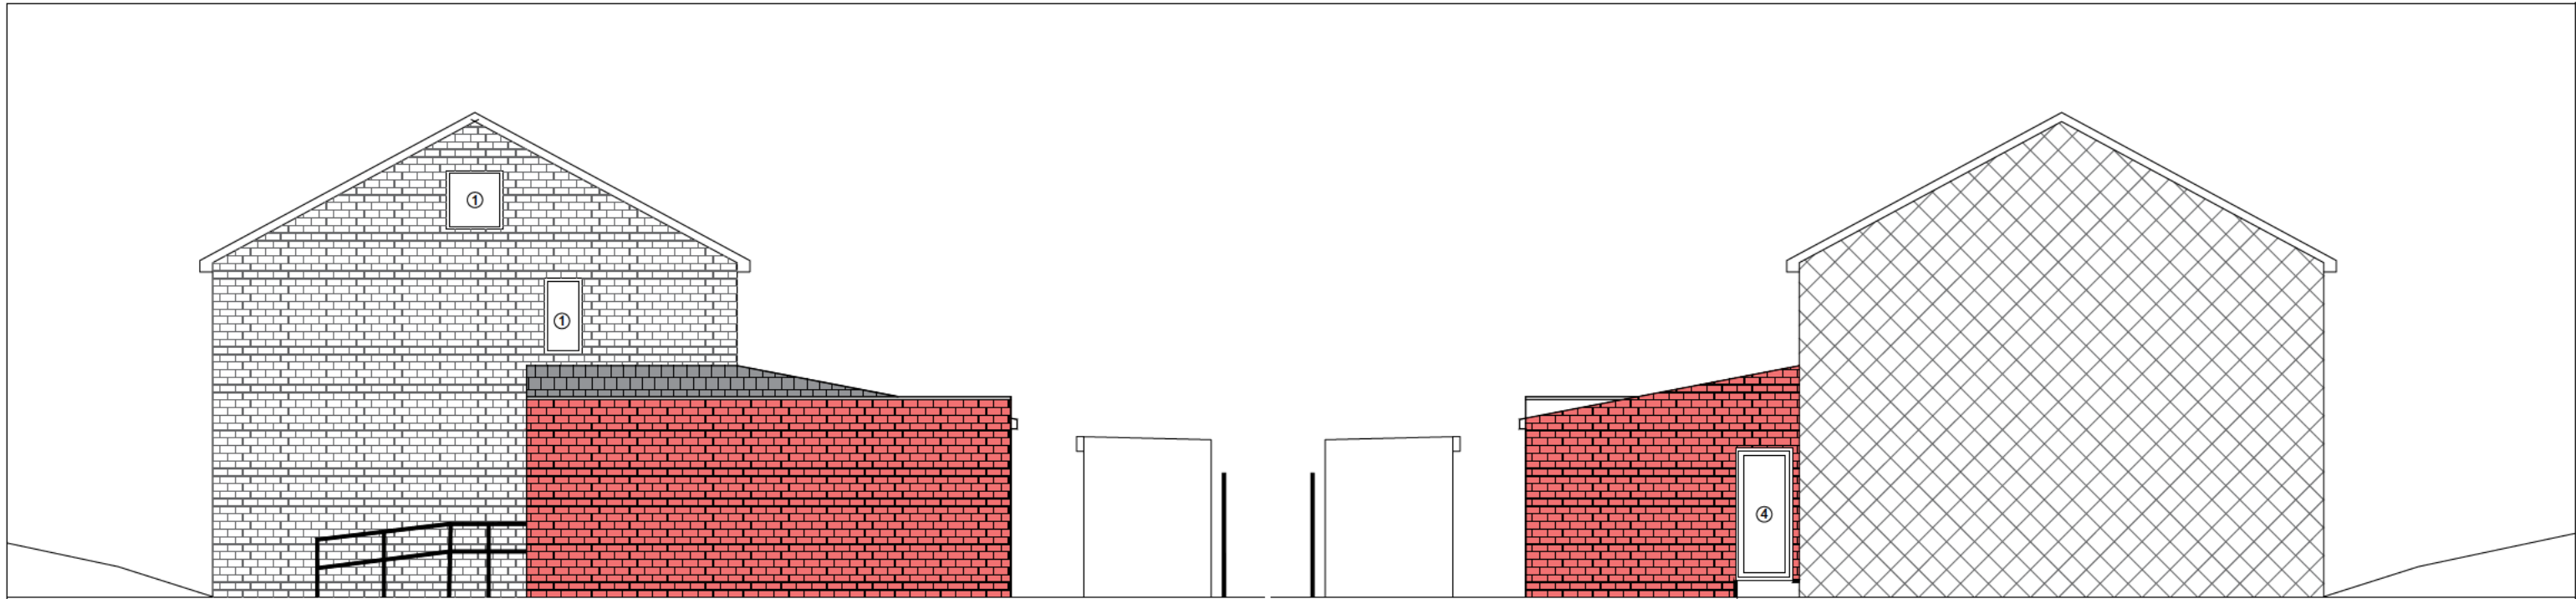


PROPOSED SIDE ELEVATION

PROPOSED SIDE ELEVATION

KEYS

- | | | |
|---|---|--|
|  | Existing Tiles Tiles | ① Existing UPVC frame white window |
|  | Proposed Marley tiles in Black colour | ② Proposed UPVC window in white colour |
|  | Existing Brick work | ③ Existing upvc door |
|  | Existing Wall Cladding | ④ Proposed UPVC composite door in white colour |
|  | Proposed Brick work matching | ⑤ Proposed velux window in white colour |
|  | Proposed Dark Gray / Black cladding to Dormers front and cheeks | ⑥ Proposed Bi-folding /patio doors in white colour |
|  | Elevation through Gable end | All Facia / soffits /down pipes /gutters in Dark Grey / Black colour |

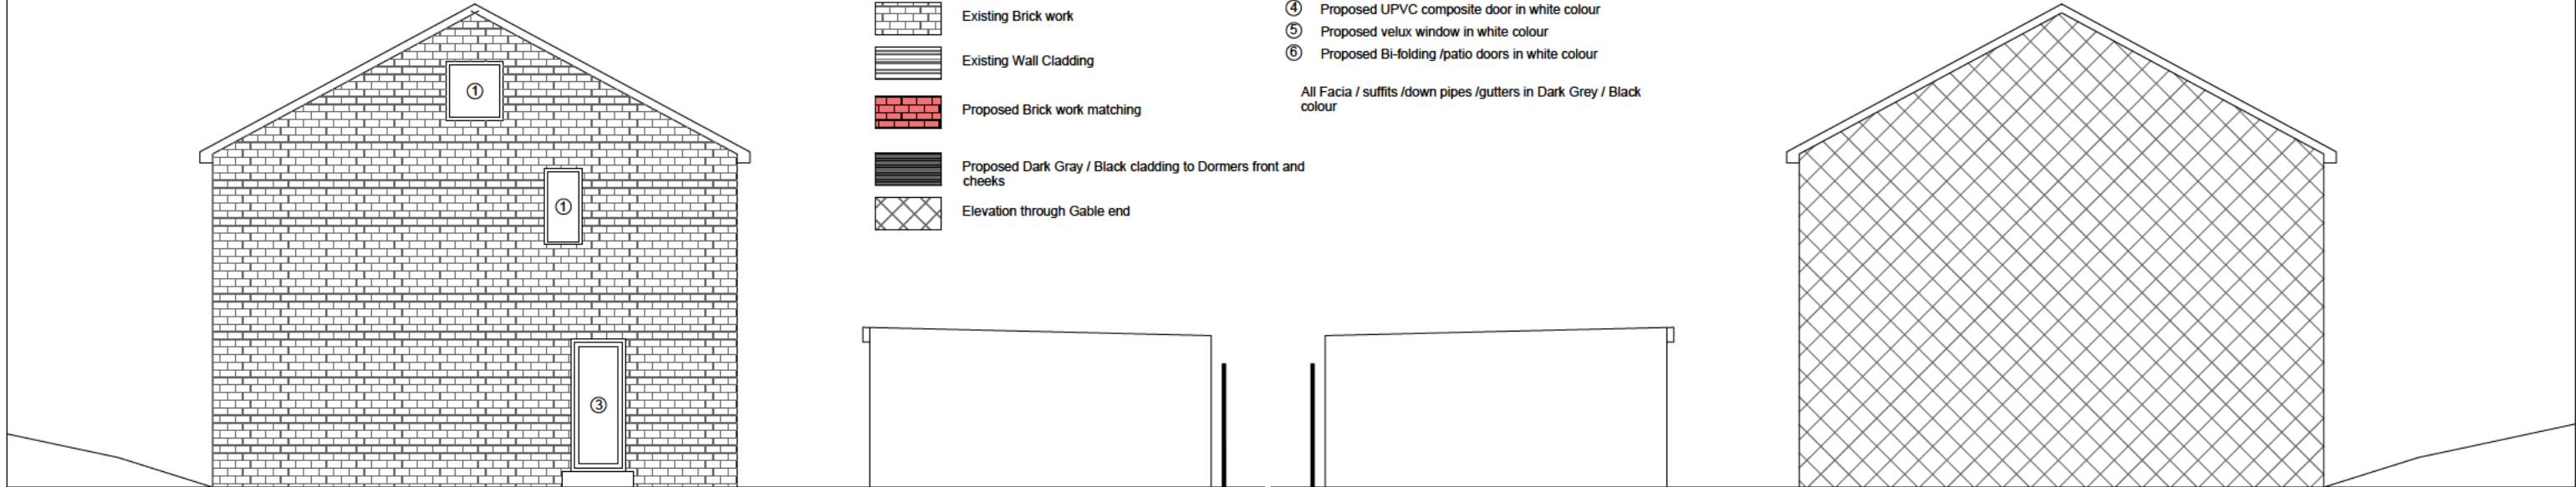

EXISTING SIDE ELEVATION

EXISTING SIDE ELEVATION

Rev	Revision	Date
JOB		
PROPOSED SINGLE STOREY EXTENSION TO CREATE BEDROOM AND BATHROOM AT GROUND FLOOR LEVEL		
ADDRESS		
13 HAREWOOD AVENUE HECKMONDWIKE WF16 0DB Mr mohammad Niaz		
DATE	SCALE	SHEET
28.01.2023	1:100	3@A3
JOB NO		23-5069