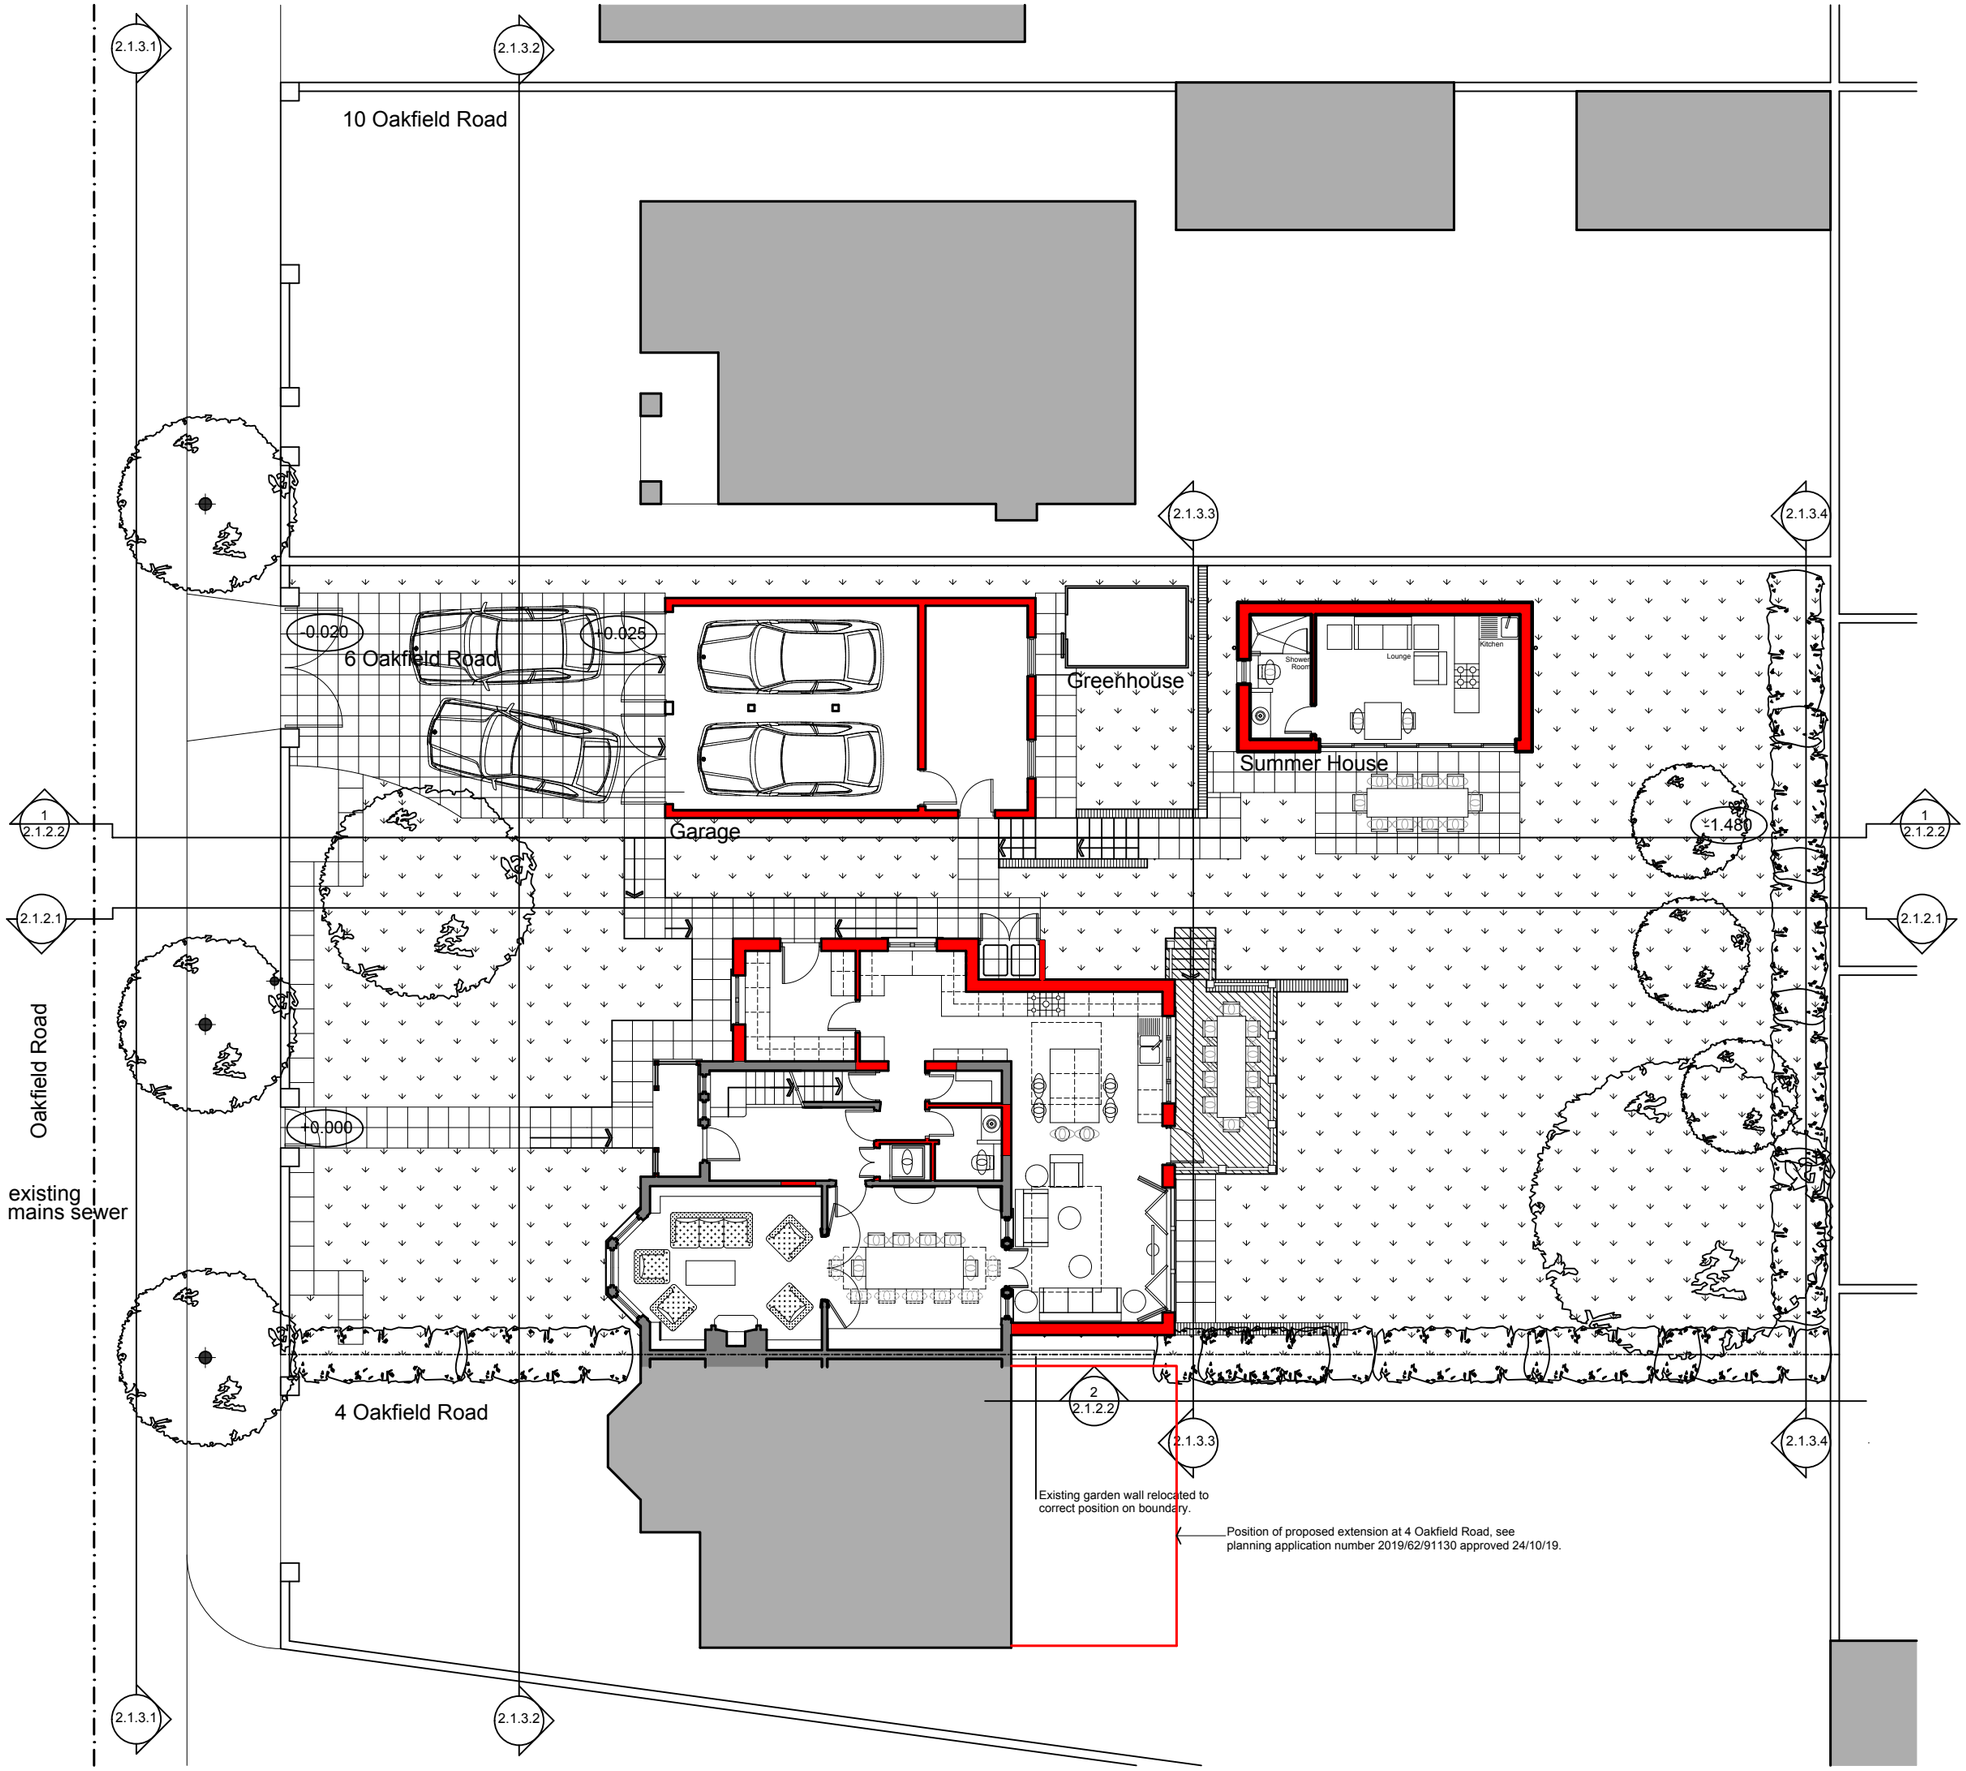


N

Rev 5, Position of number 4 extension added and Summer House altered.

Rev 4, Section line + note added.

Rev 3, Site circulation adjusted + bin store added.

Rev 2, Projection of side extension reduced.

Rev 1, Information added.

Metres

0 1 2 3 4 5 10

Martyn Wild B.A.(Hons), Dip. Arch., R.I.B.A.
Chartered Architect

Proposed Alterations and Additions
at
6, Oakfield Road, Huddersfield HD2 2XF
for
Martyn + Debbie Wild

Title: Proposed, Site, Plan, Ground
Scale: 1:150 at A3
Date: 01/12/22
Drawing Number: 2.1.1.1
Revision: 5, 03/05/23