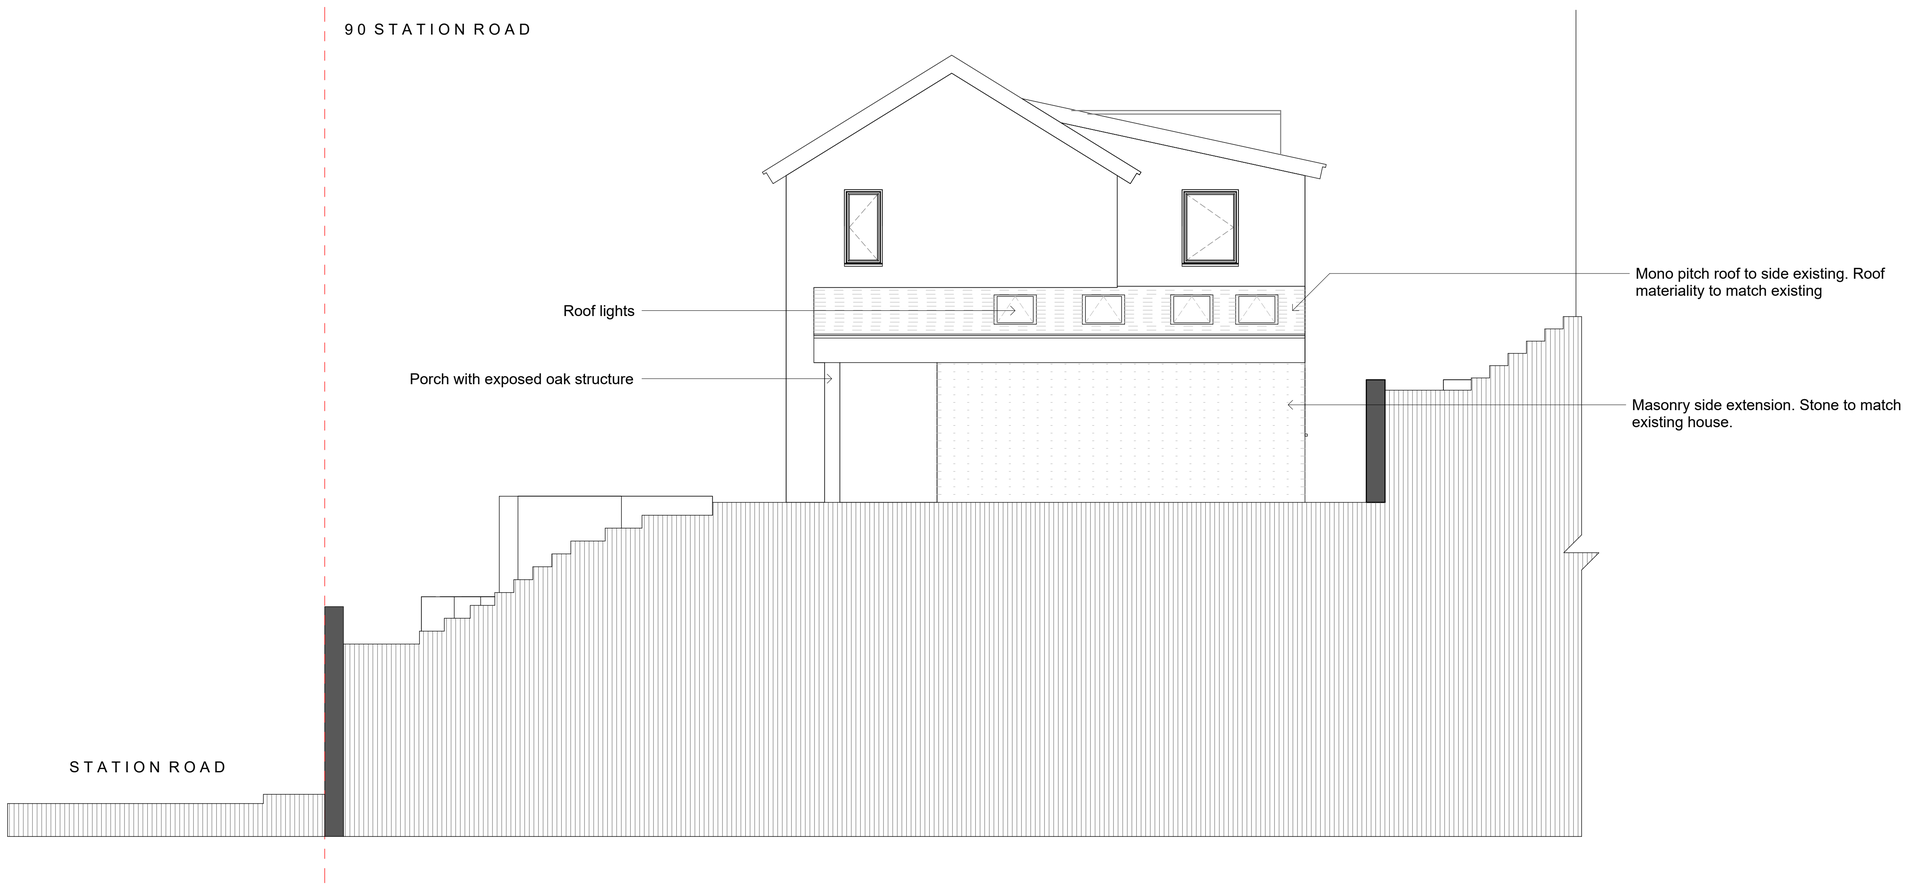

1 **Proposed Side Elevation**
1 : 50

Rev	Description	Date

PROJECT
90 Station Road, Holmfirth, HD9 1AE

TITLE
Proposed Side Elevation

CLIENT
Mr A Stewart & Miss Nicole Capewell

DRAWN BY	CHECKED BY	DATE
JT		12/02/23

SCALE (@ A1)
1 : 50

DRAWING NUMBER	REV
901.211	P1

14/02/2023 21:19:58