
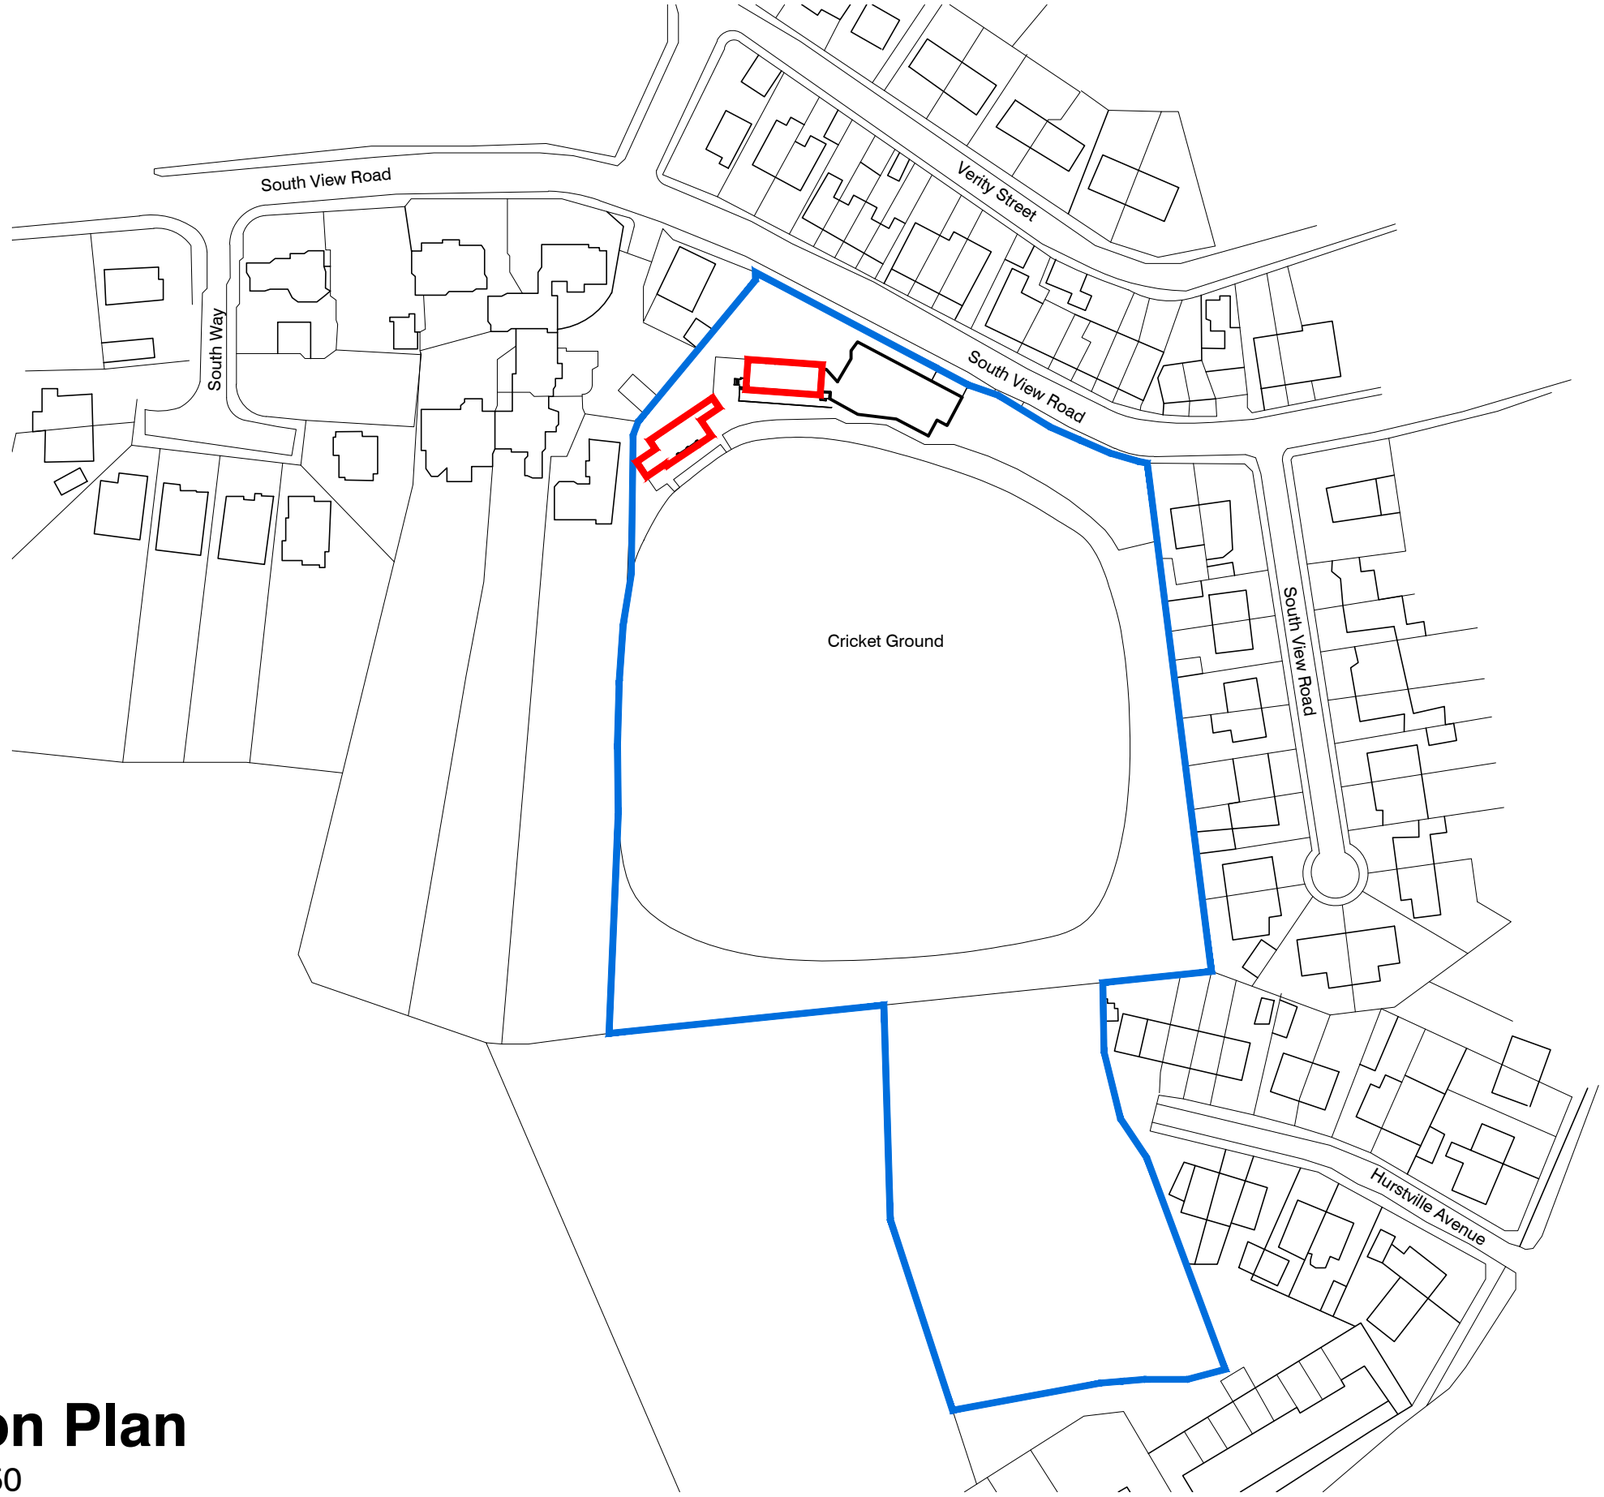


00 Location Plan

Scale - 1:1250

Revision:	Description:	By:	Date:
R01	PLANNING ISSUE	SGB	17.02.2023

Reason For Issue: PLANNING

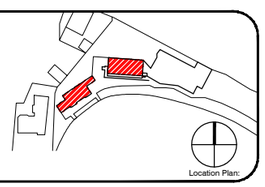

KEY

Ownership Boundary

Site Location

Contractor must verify all dimensions on site before commencing any work or shop drawings. If this drawing exceeds the quantities taken in any way the Architects are to be informed before the work is initiated. Only figured dimensions to be taken from this drawing. Do not scale off this drawing. Drawings based on Ordnance Survey and / or existing record drawings - design and drawing content subject to Site Survey, Structural Survey, Site Investigations, Planning and Statutory Requirements and Approvals. Authorised reproduction from Ordnance Survey Map with permission of the Controller of Her Majesty's Stationery Office. Crown Copyright reserved.

Drawing Number:	2301-EBCC-00-100	Revision:	R01
Scale:	1 : 1250 @ A3	Date:	17.02.2023
Drawn by:	SGB	Checked by:	.

Project Name:
E.B.C.C
Drawing Title:
Location Plan

East Bierley Cricket Club, South View Road, East Bierley Bradford, BD4 6PJ