NOTE:
Contractor must verify all dimensions on site before commencing any work or shop drawings. If this drawing exceeds the quantities taken in any way the Architects are to be informed before the work is initiated. Only figured dimensions to be taken from this drawing. Do not scale off this drawing. Drawings based on Ordnance Survey and / or existing record drawings - design and drawing content subject to Site Survey, Structural Survey, Site Investigations, Planning and Statutory Requirements and Approvals. Authorised reproduction from Ordnance Survey Map with permission of the Controller of Her Majesty's Stationery Office.

Crown Copyright reserved. EBBC Copyright.

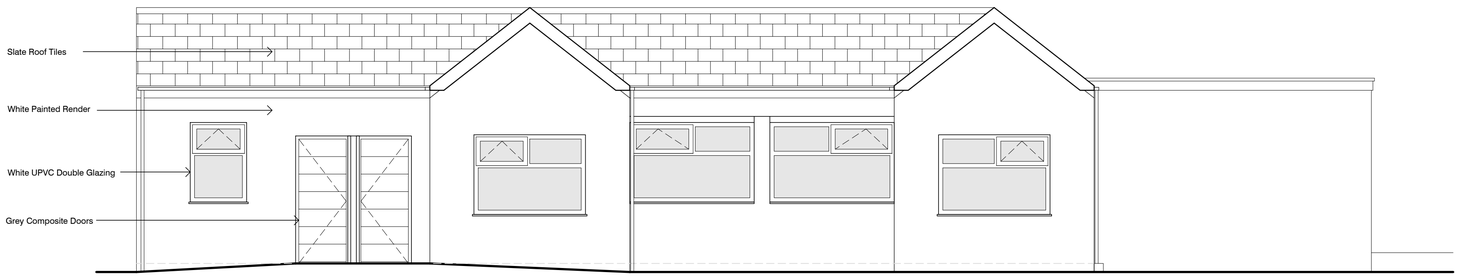

03 FRONT ELEVATION
Scale - 1:50 @ A1

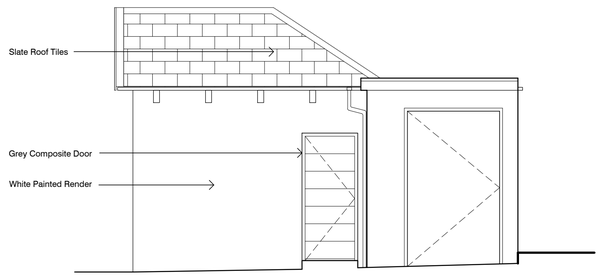

04 SIDE ELEVATION
Scale - 1:50 @ A1

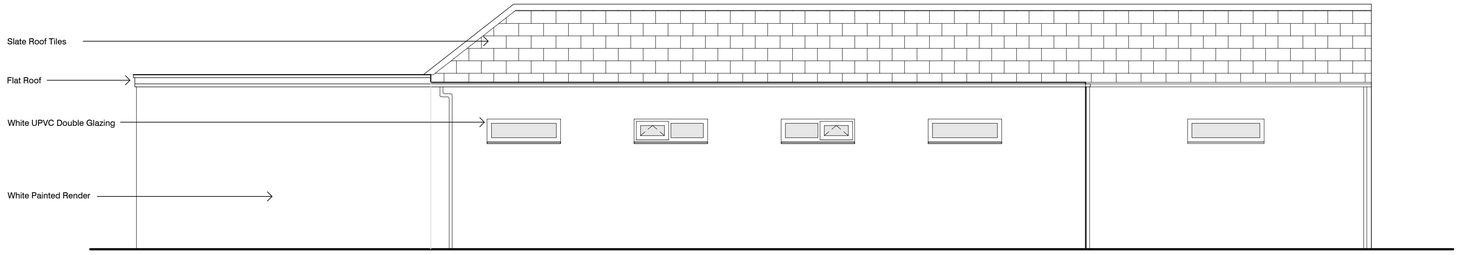

02 REAR ELEVATION
Scale - 1:50 @ A1

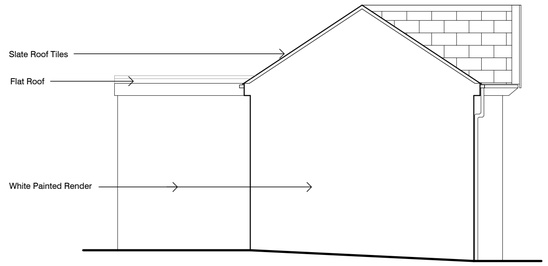

05 SIDE ELEVATION
Scale - 1:50 @ A1

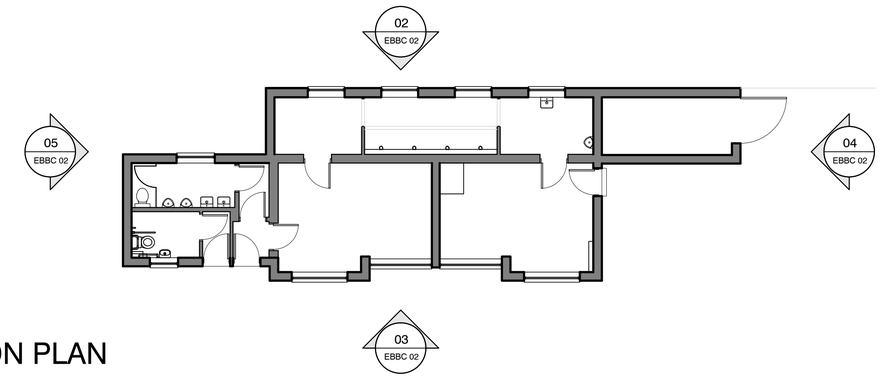

01 LOCATION PLAN
Scale - 1:100 @ A1

00 CHANGING ROOMS- EXISTING ELEVATIONS
Scale - VAR @ A1

Reason For Issue:	By:	Date:	Revision:
PLANNING ISSUE	SGB	17.02.2023	R01

LOCATION PLAN:

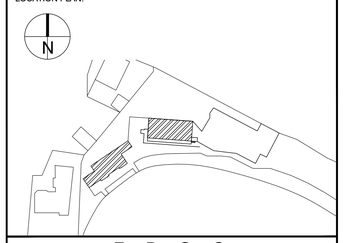

E . B . C . C
EAST BIERLEY

Area:
CHANGING ROOMS

Drawing Title:
EXISTING ELEVATIONS

Drawing Number:
2301-EBCC-00-004

Revision: R01	Scale: VAR @ A1
Drawn by: SGB	Date: 31.01.2023
Checked by: -	

East Bierley Cricket Club
South View Rd,
East Bierley,
Bradford
BD4 6PJ

PLANNING