Only figured dimensions should be used.

Scaled dimensions should be checked with the Architect.
This drawing together with the design, is the property and copyright of the Architect and must not be reproduced without written permission

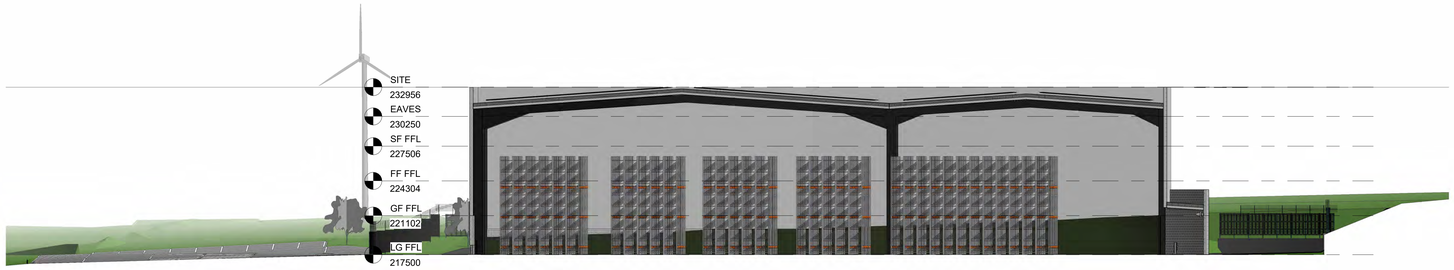

A-A
1 : 200

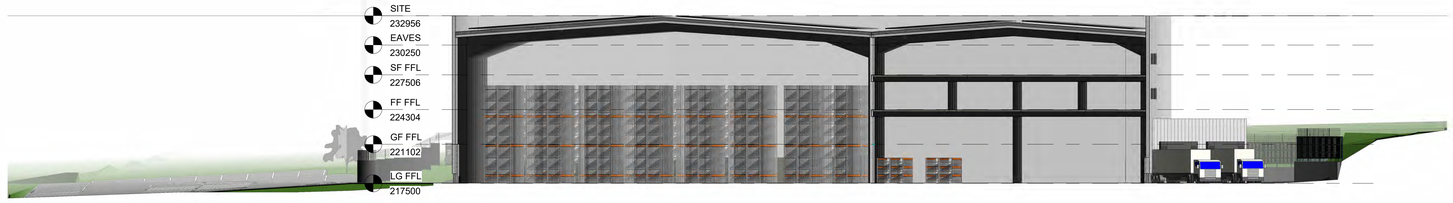

B-B
1 : 200

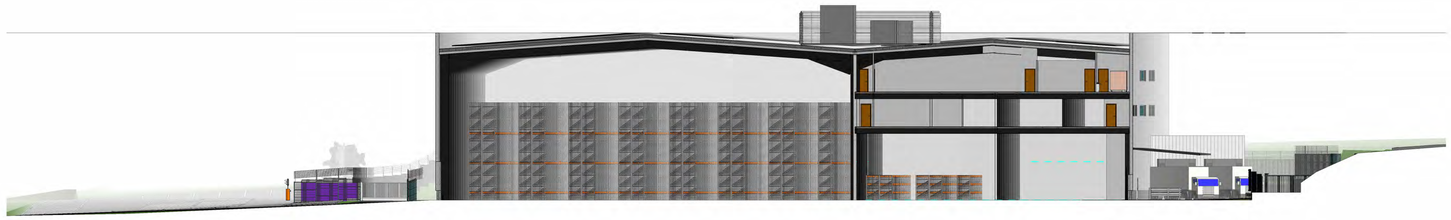

C-C
1 : 200

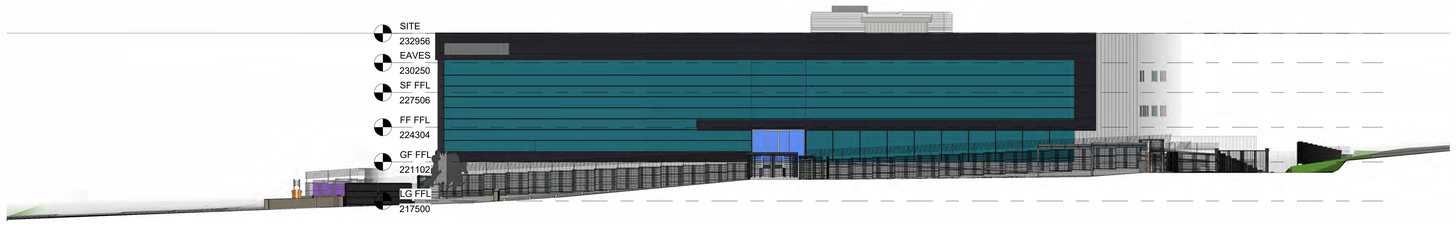

D-D
1 : 200

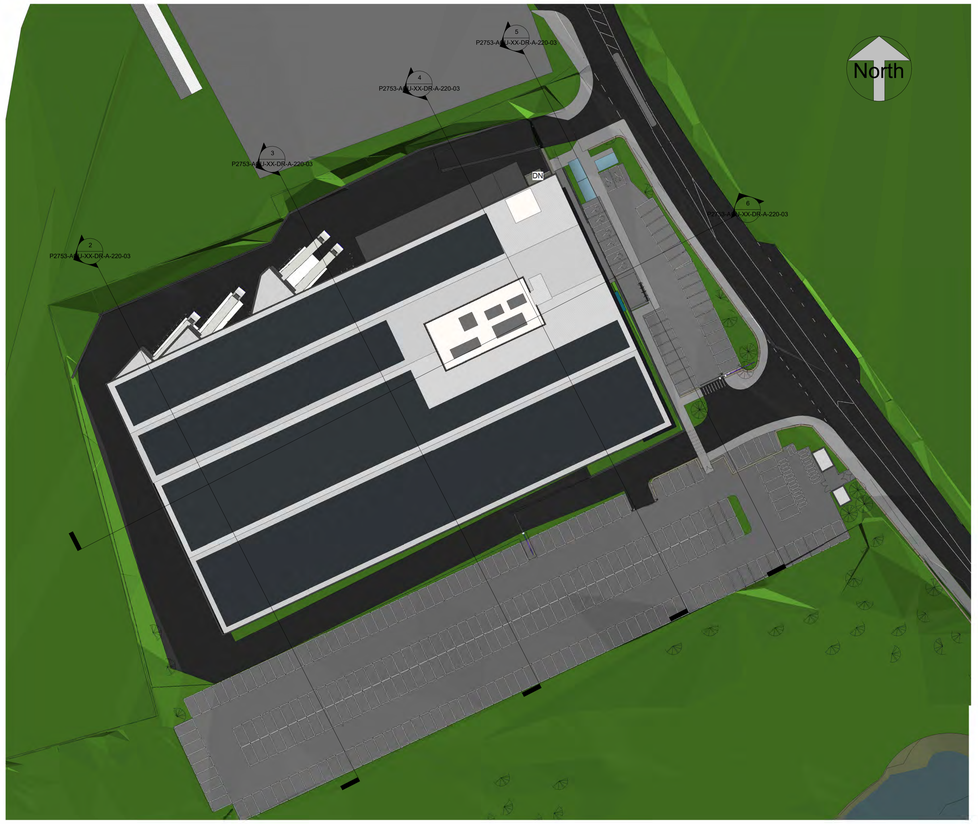

SECTION KEY PLAN
1 : 500

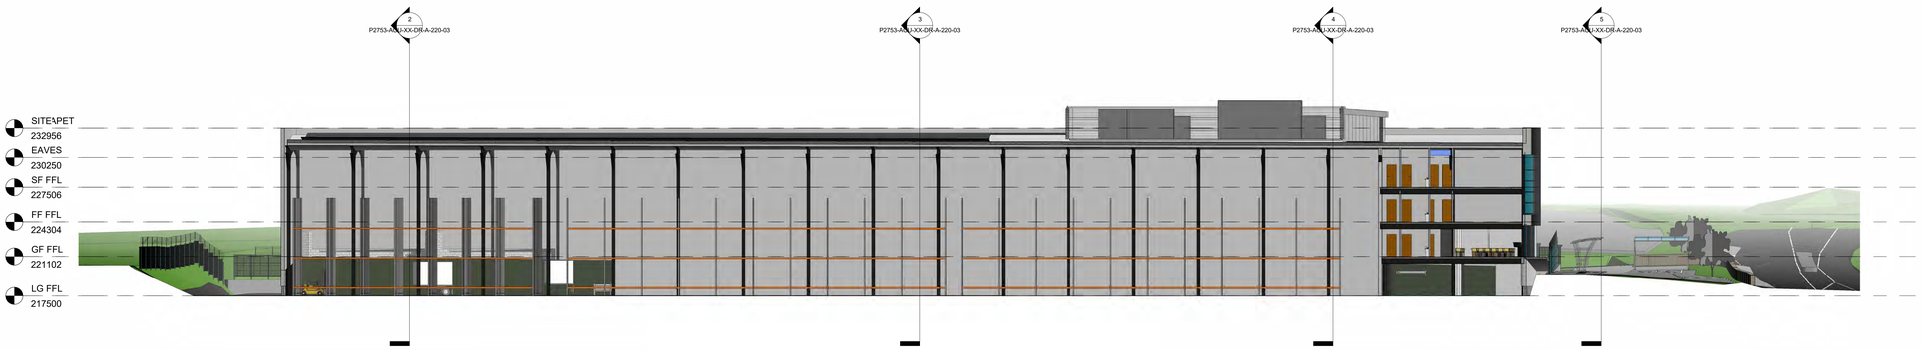

E-E
1 : 200

rev	description	drawn	auth	date
03	Sections modified to reflect reduced retaining walls, and new building and site layout.	JF	JC	17.04.2024
02	Modified building placed on site. Amended highway design and parking layout shown. Charing lay-by shown. MC parking shown.	JF	JC	11.01.2023

DO NOT SCALE OFF THIS DRAWING

ACUMEN
Designers & Architects
acumenarchitects.co.uk 01484 544 000
Headrow House, Old Leeds Road, Huddersfield, Huddersfield HD1 1SG

Client
PCS PROPERTY SOLUTIONS LTD.

Project
LAND AT GRANGE MOOR

Description
PROPOSED SITE SECTIONS

Drawing No
2753-ACU-XX-DR-A-220-03

Scale	Date Drawn	Drawn By	Authorised By
As indicated @ A0	FEB'23	JF	JC

Purpose of Issue
Planning ● Building Regs ○ Tender ○ Construction ○ Comment ○ Info ○