


Only figured dimensions should be used.

Scaled dimensions should be checked with the Architect.
This drawing together with the design, is the property and copyright of the Architect and must not be reproduced without written permission

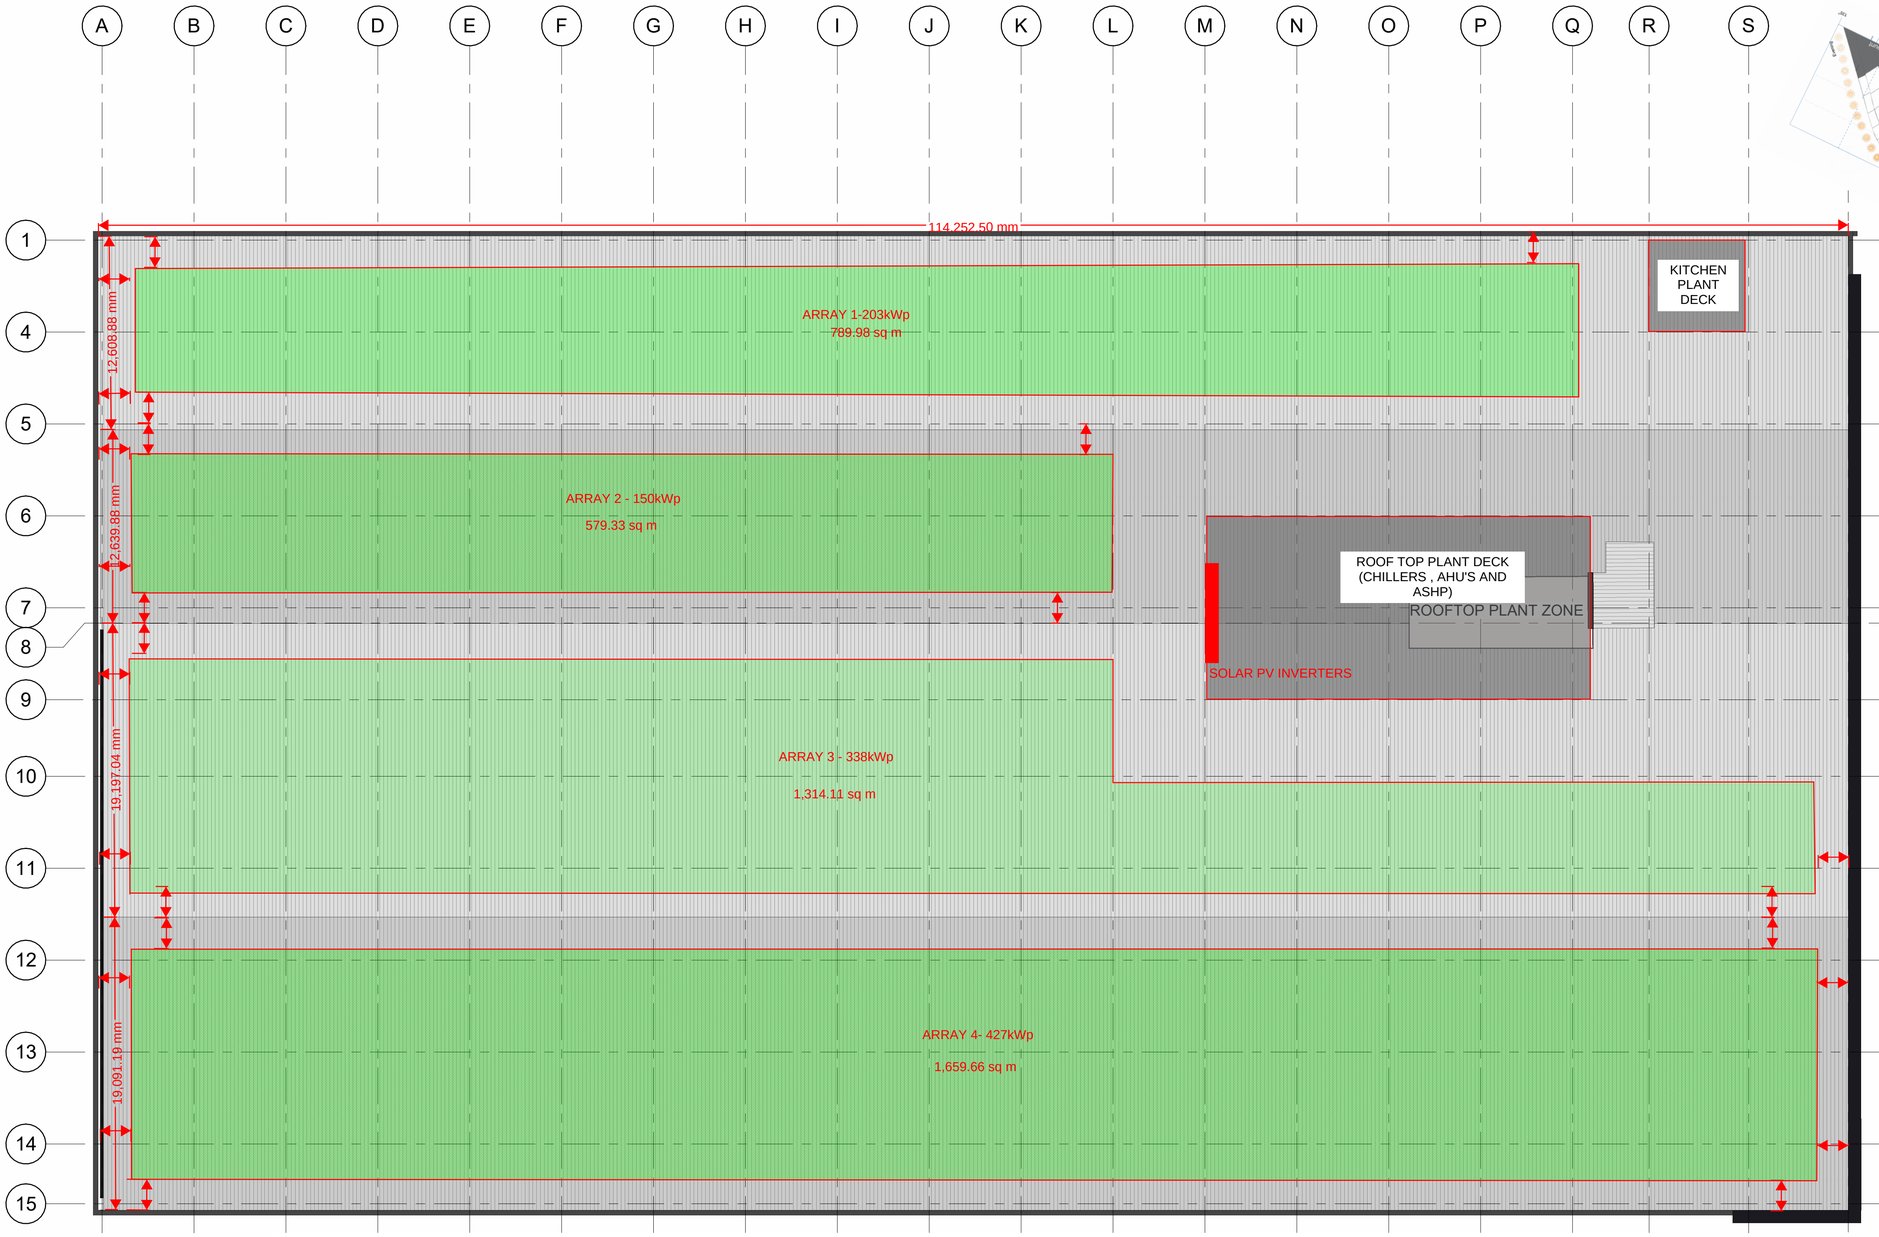

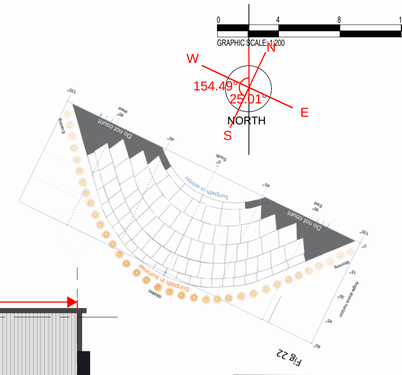

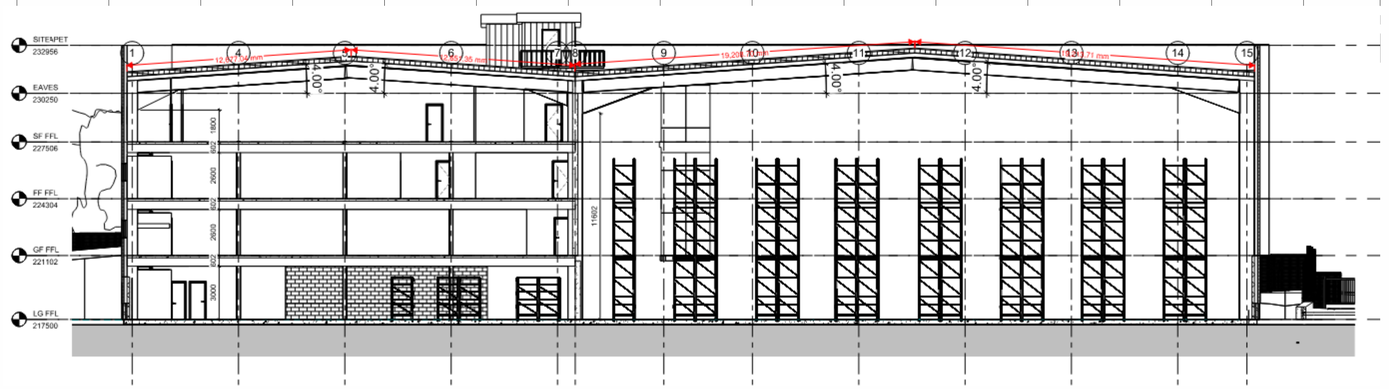

-	P01	PRELIMINARY ISSUE	GP	GP	18.01.2023
STA	REV	DESCRIPTION	DES	CHD	DATE

PURPOSE OF ISSUE
PRELIMINARY ISSUE

NOVO Integration Ltd
7 Feast Field, Horsforth, Leeds,
West Yorkshire, LS18 4TJ
t: +44(0)113 2577200 e: novocad@novo.eu.com

CLIENT
pcspecialist

PROJECT
GRANGE MOOR
WAKEFIELD

TITLE
ELECTRICAL SERVICES
SOLAR PHOTOVOLTAIC
APPRAISAL

SCALE	ORIGINAL SIZE	DATE
1:200	A1	JAN '23
DRAWN	DESIGNED	CHECKED
GP	GP	GP

PROJECT I ORIGINATOR I ZONE I LEVEL I TYPE I ROLE I CLASS I NUMBER: P1948-NOV-XX-00-DR-E -6901
REVISION: P01

SOLAR PHOTOVOLTAIC