
Only figured dimensions should be used.

Scaled dimensions should be checked with the Architect.
This drawing together with the design, is the property and copyright of the Architect and must not be reproduced without written permission

0 4 8 12 16 20
GRAPHIC SCALE: 1:200

NORTH

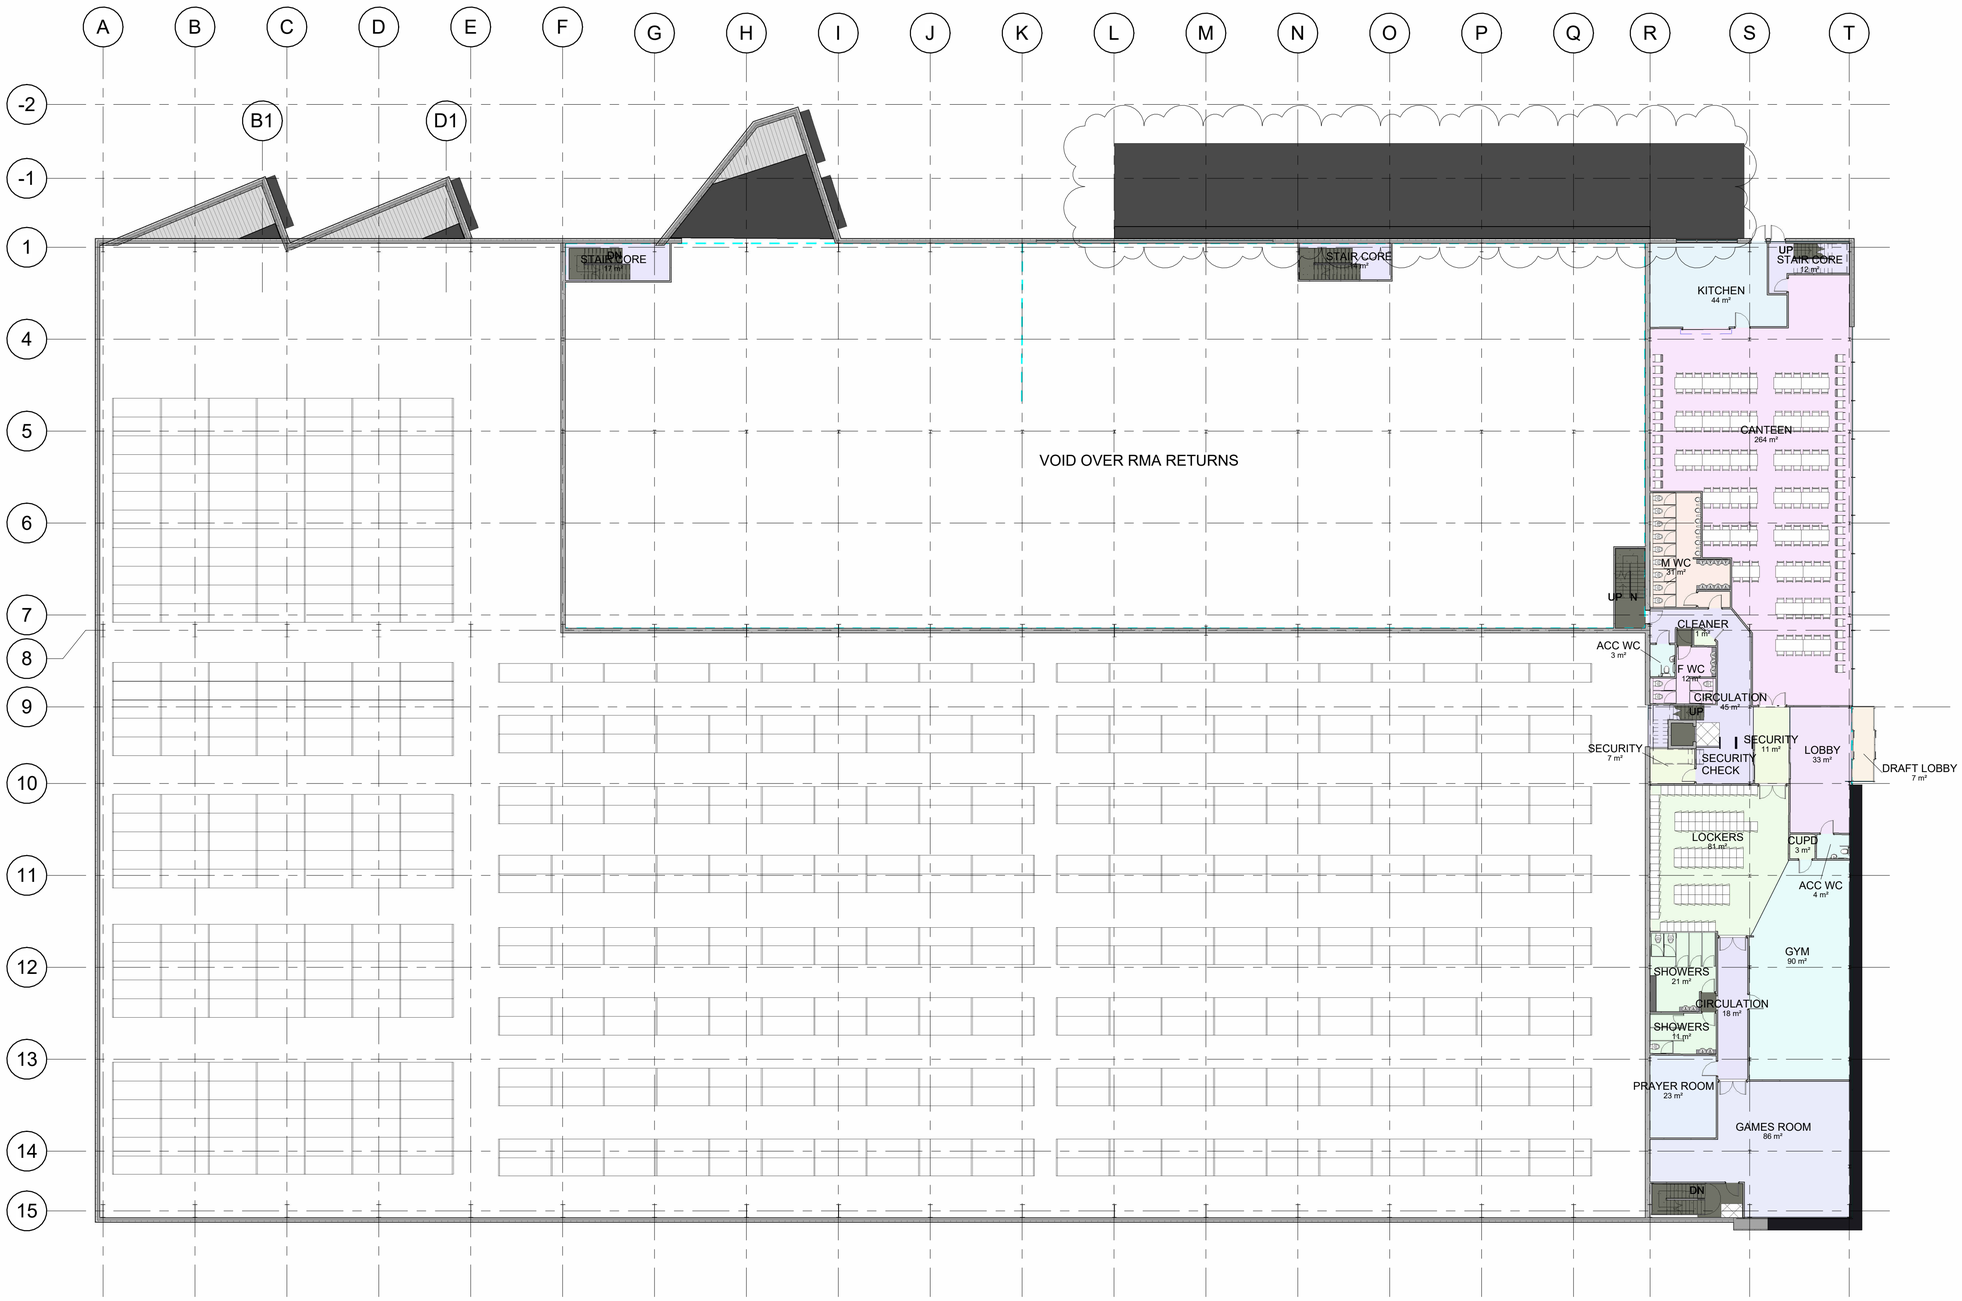

rev	description	drwn	auth	date
02	Waste handling canopy enlarged	JF	JC	03.04.2023

DO NOT SCALE OFF THIS DRAWING

ACUMEN
Designers & Architects
acumenarchitects.co.uk 01484 546 000
Headrow House, Old Leeds Road, Huddersfield, Huddersfield HD1 1SG

Client
PCS PROPERTY SOLUTIONS LTD.

Project
LAND AT GRANGE MOOR

Description
GROUND FLOOR GA PLAN

Drawing No
P2753-ACU-00-DR-A-111-02

Scale	Date Drawn	Drawn By	Authorised By
1 : 200 @ A1	FEB'23	JF	JC

Purpose of Issue
Planning ● Building Regs○ Tender○ Construction○ Comment○ Info○