

Written dimensions on these drawings shall take precedence over scaled dimensions. Contractors shall verify and be responsible for all dimensions and conditions on the project and UHD Architectural Services must be notified of any variations from the dimensions and conditions shown by these drawings prior to commencement of any work. All contractors are deemed to have made themselves aware of site conditions prior to entering into any contract.


A1	1:50					
A3	1:100	1m	2	3	4	5

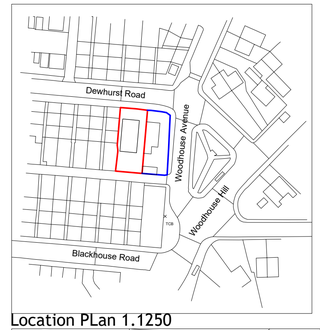

Location PLan 1.1250

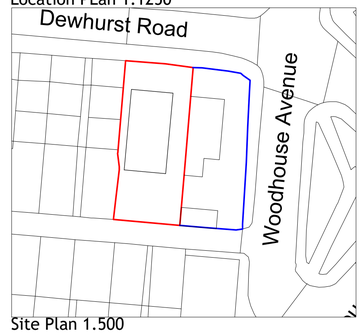

Site Plan 1.500

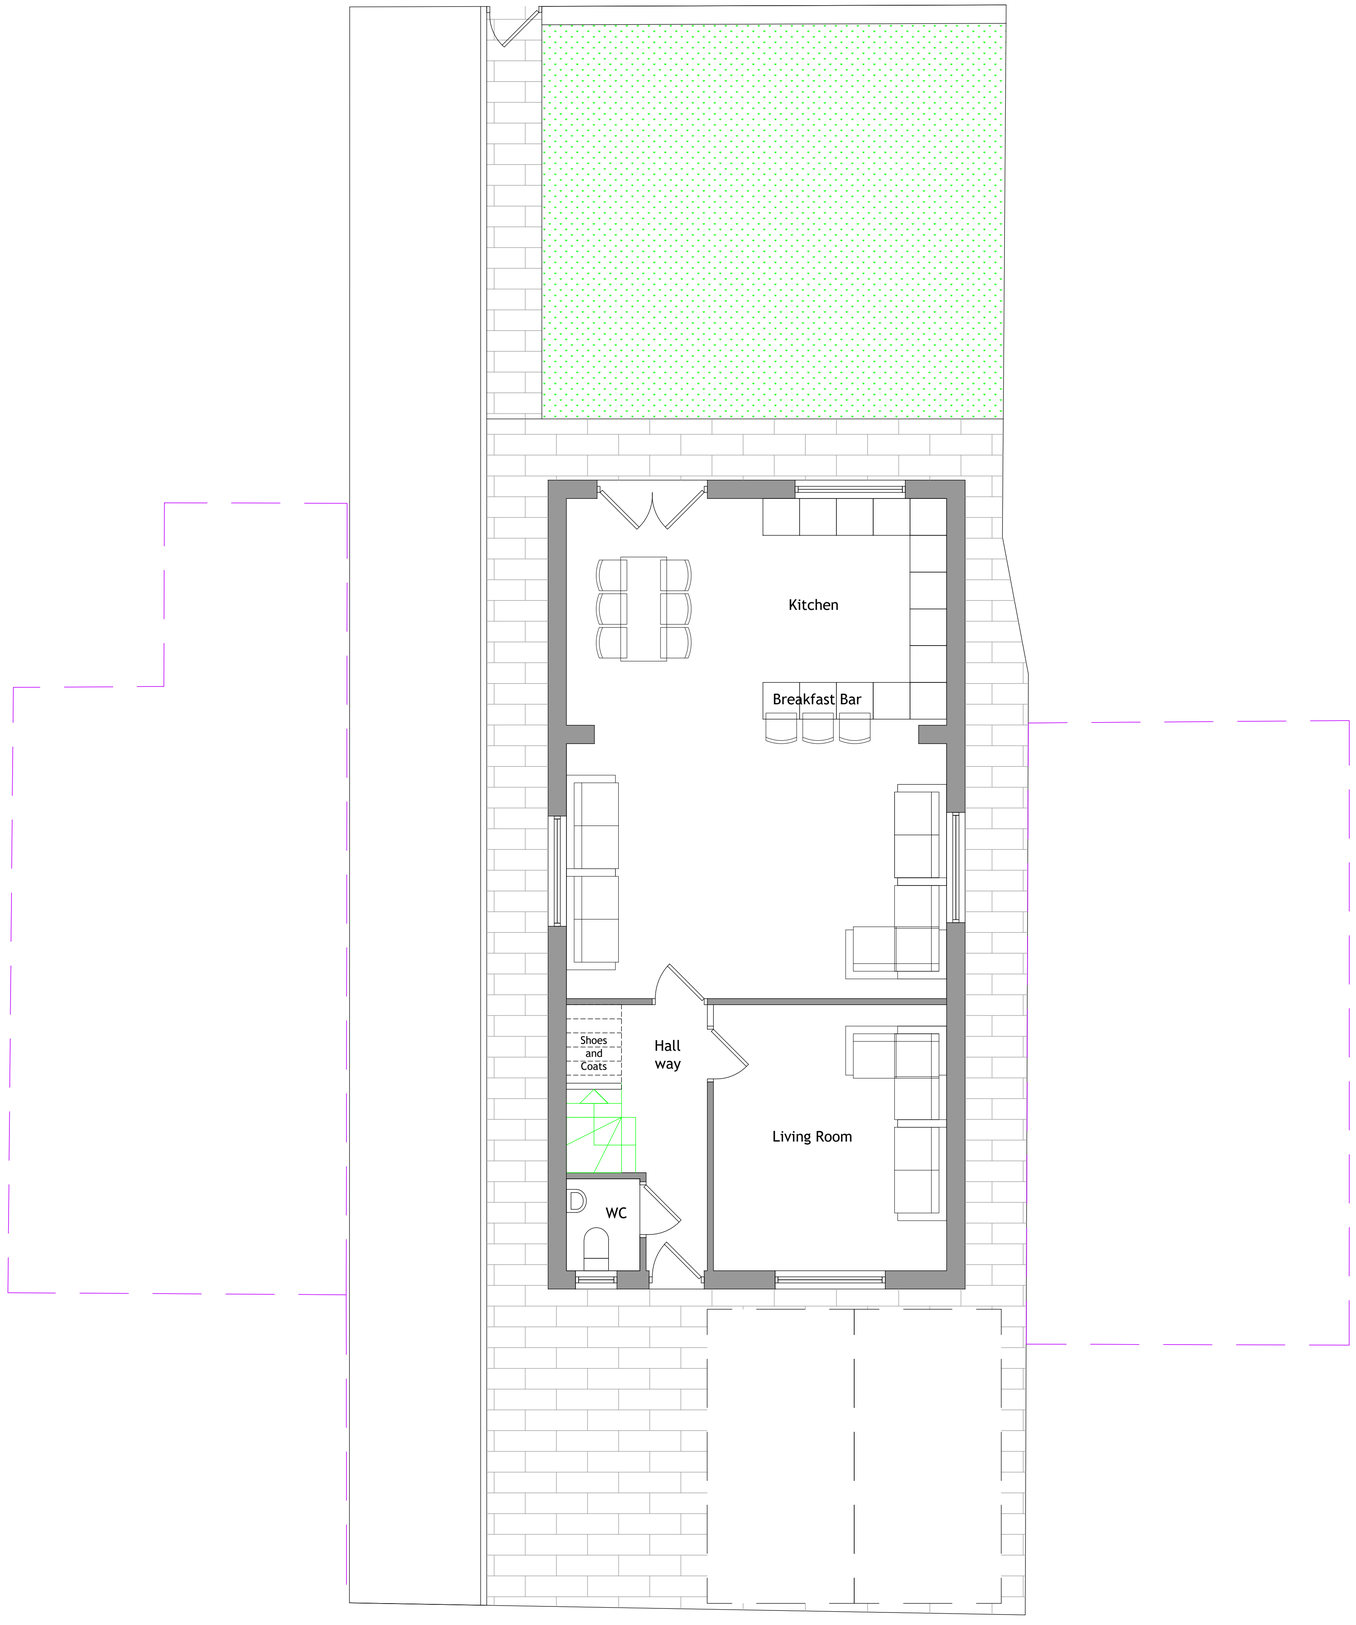

Ground Floor Layout 1.50

REV	DESCRIPTION	DATE	DRAWN

UHDesign
Architectural Services

CLIENT	Mr Arshad
ADDRESS	Land Adj Dewhurst Road
PROJECT	1 New Dwelling
DRAWING	Proposed Site Layout

DRAWN	UH	DATE	Sept 22	SCALE	1.50@A1
DWG No.	2234/03				
STATUS	PLANNING				