Only figured dimensions should be used.

Scaled dimensions should be checked with the Architect.
This drawing together with the design, is the property and copyright of the Architect and must not be reproduced without written permission

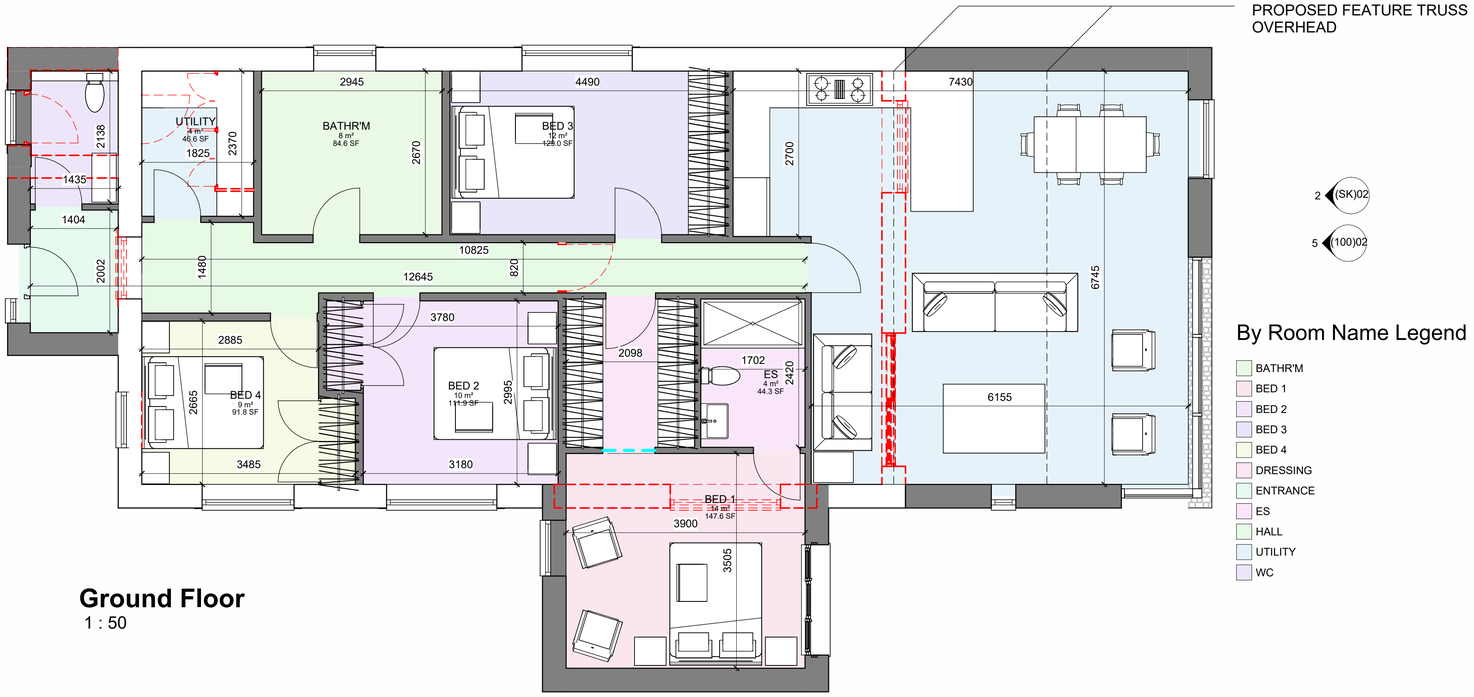

Ground Floor
1 : 50

2 (SK)02

5 (100)02

By Room Name Legend

- BATHR'M
- BED 1
- BED 2
- BED 3
- BED 4
- DRESSING
- ENTRANCE
- ES
- HALL
- UTILITY
- WC

West Elevation
1 : 50

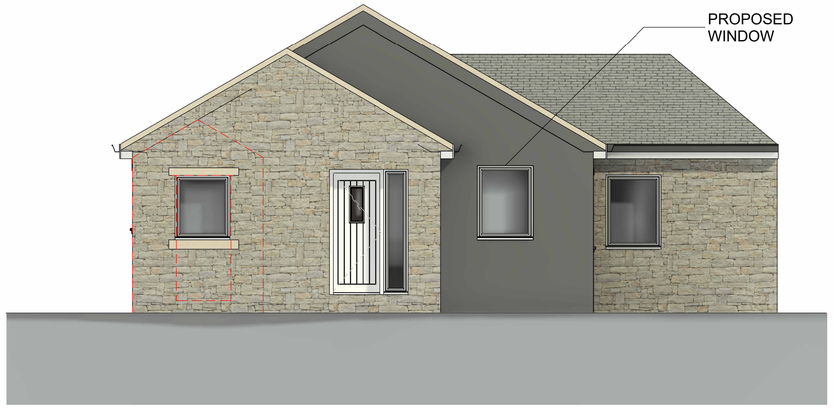

North Elevation
1 : 50

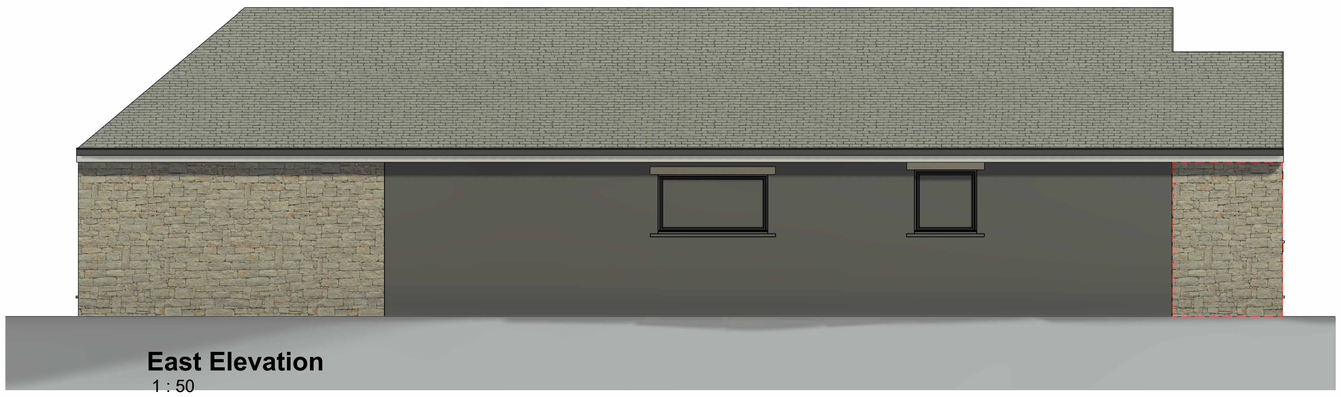

East Elevation
1 : 50

South Elevation
1 : 50

rev	description	drwn	auth	date

DO NOT SCALE OFF THIS DRAWING

ACUMEN
Designers & Architects

acumenarchitects.co.uk 01484 546 000
Headrow House, Old Leeds Road, Huddersfield, Huddersfield HD1 1SG

Client
MR A WALKER

Project
EXTENSIONS AND ALTERATIONS AT 4 NETHEREND ROAD

Project No	Drawing No	Rev
2828	(100)02	

Description
PROPOSED PLANS, ELEVATIONS & 3D VIEW

Scale	Date Drawn	Drawn By	Authorised By
1 : 50 @ A1	FEB 23	HB	JC

Purpose of Issue
Planning ○ Building Regs ○ Tender ○ Construction ○ Comment ⊗ Info ○