




Ground Floor Plan 1: 200

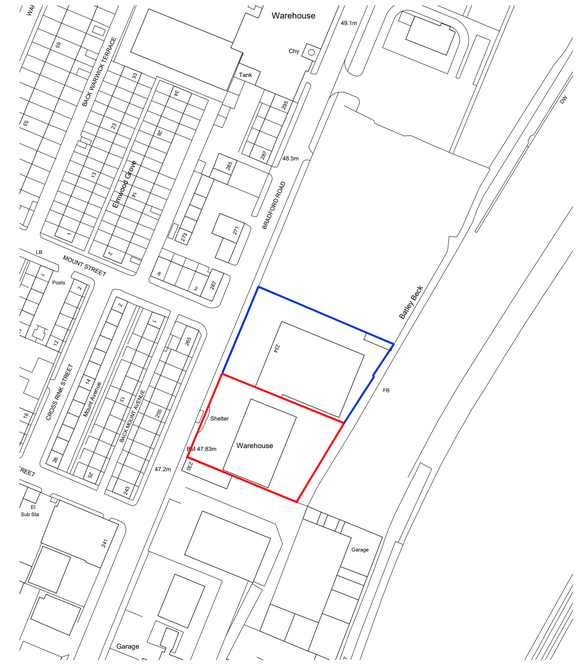


Location Plan 1: 1250

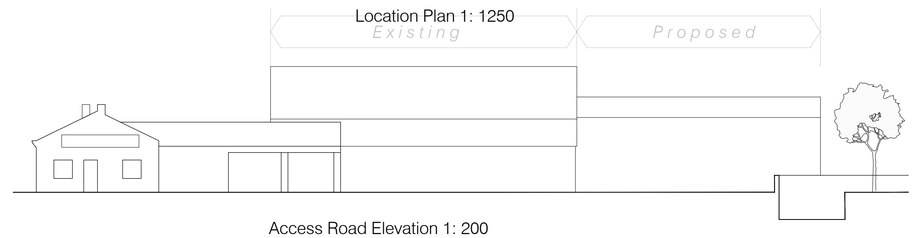


Access Road Elevation 1: 200

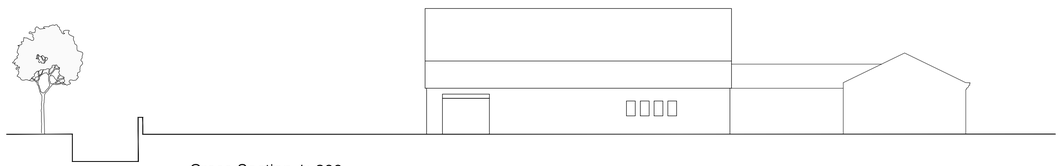

Cross Section 1: 200

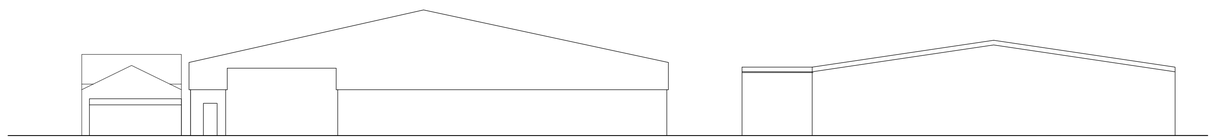

Batley Beck Elevation 1: 200

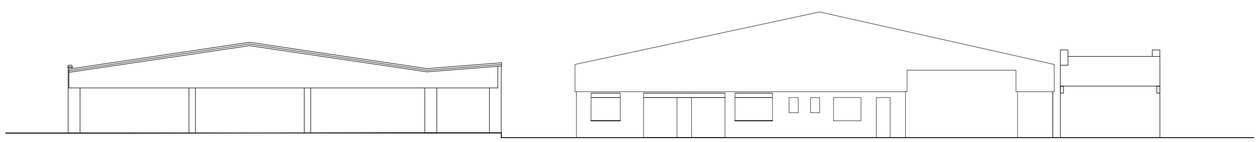


Bradford Road Elevation 1: 200

Drawings based on Ordnance Survey (Streetwise License No 100047474) and preliminary survey – design and drawing content subject to further Site Surveys, Structural Survey, Site Investigations, Planning and Statutory Requirements and Approvals.

Padgetts

Rev. Des. Date By

0 2 4 6 8 10m
Scale 1: 200

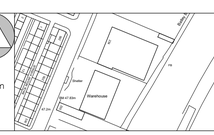

Architecture and Design,
The Studio, Coal Pit Lane, Brighouse HD6 4HW
T: 01484 717116
info@g-d.co.uk www.g-d.co.uk

Project	Proposed Warehouse extension at 232 Bradford Road, Batley WF17 6JD
Client	Padgetts (Batley)Ltd, 234 Bradford Road, Batley WF17 6JD
Dwg Title	(21935)1_Scheme as existing
Scale	1:200, 1250 @ A1
Date	Jan 22