




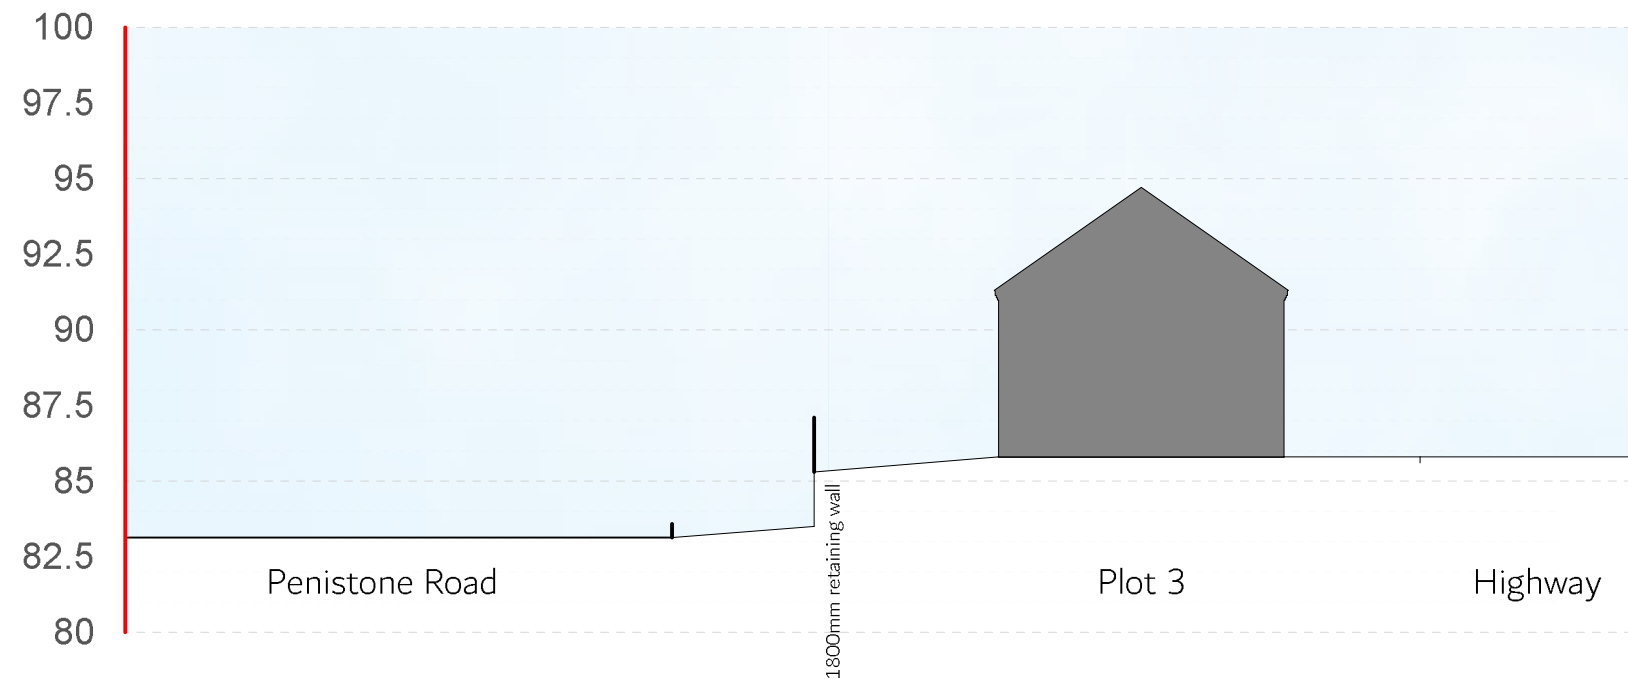

Section A-AA

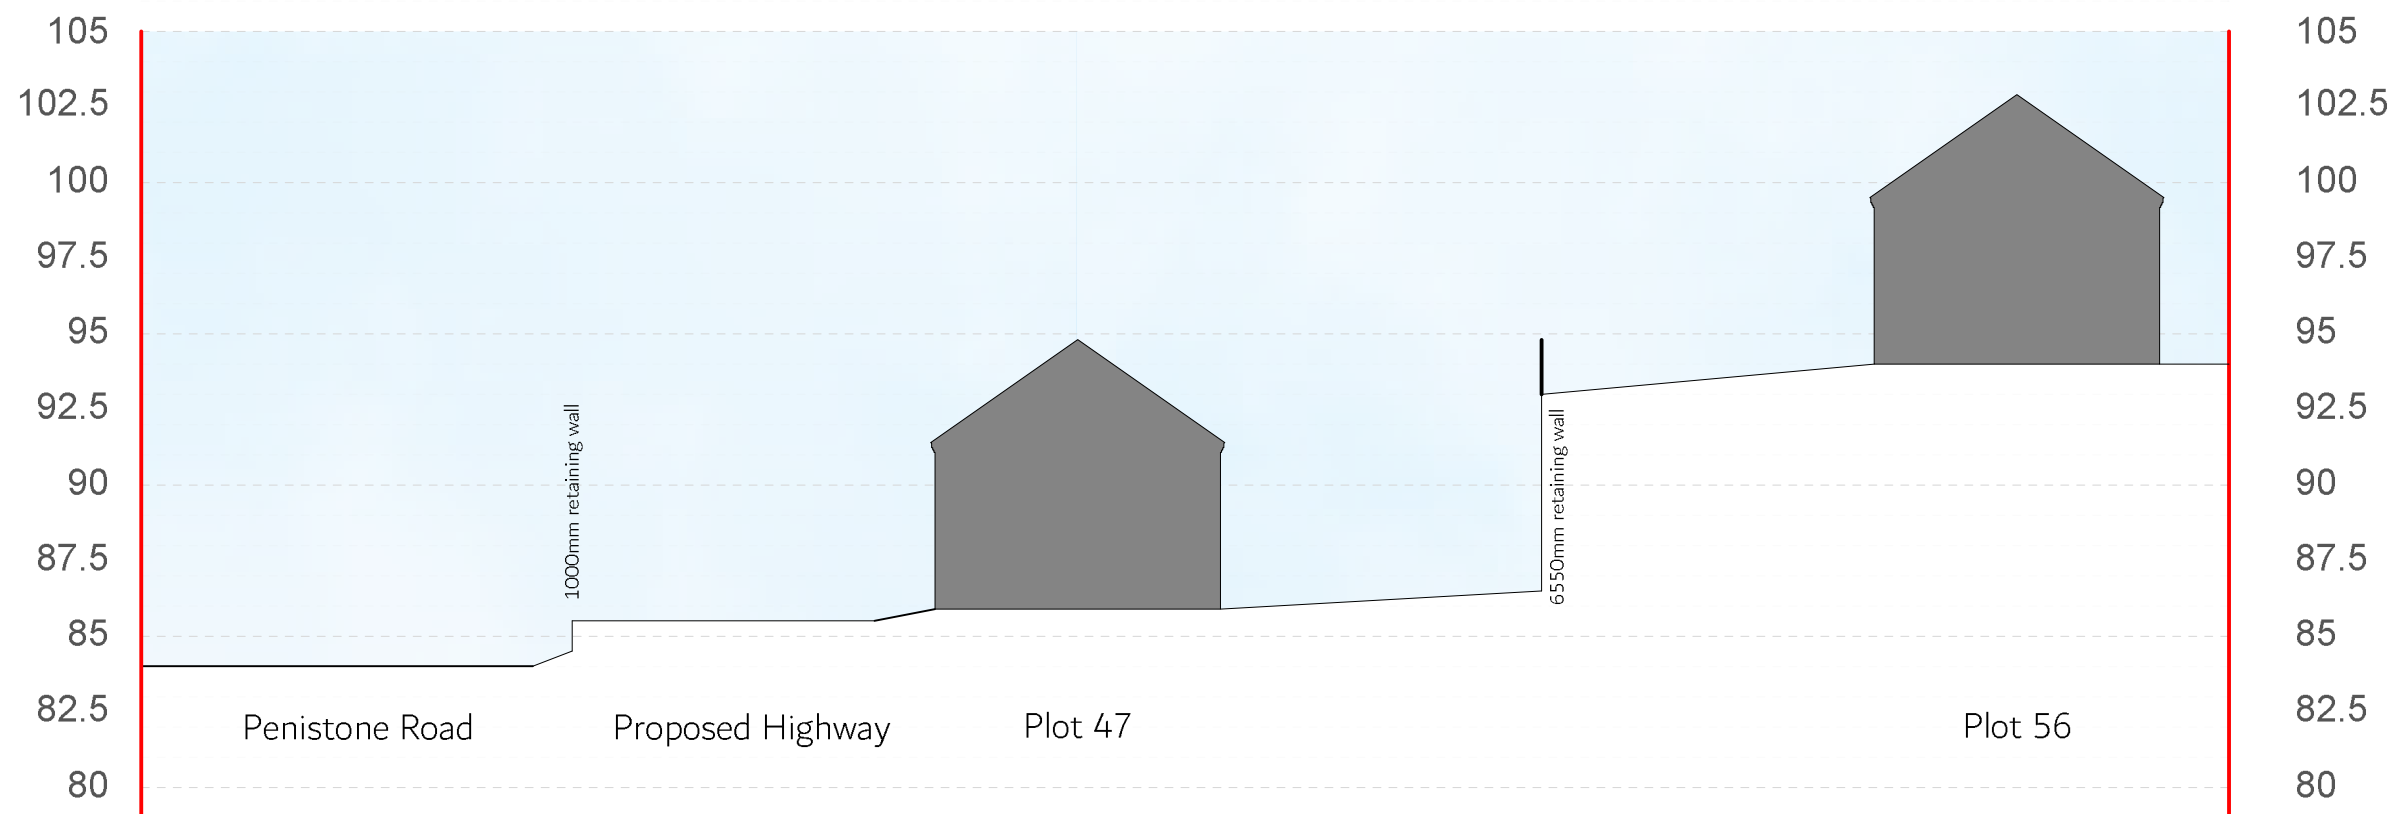

Section B-BB

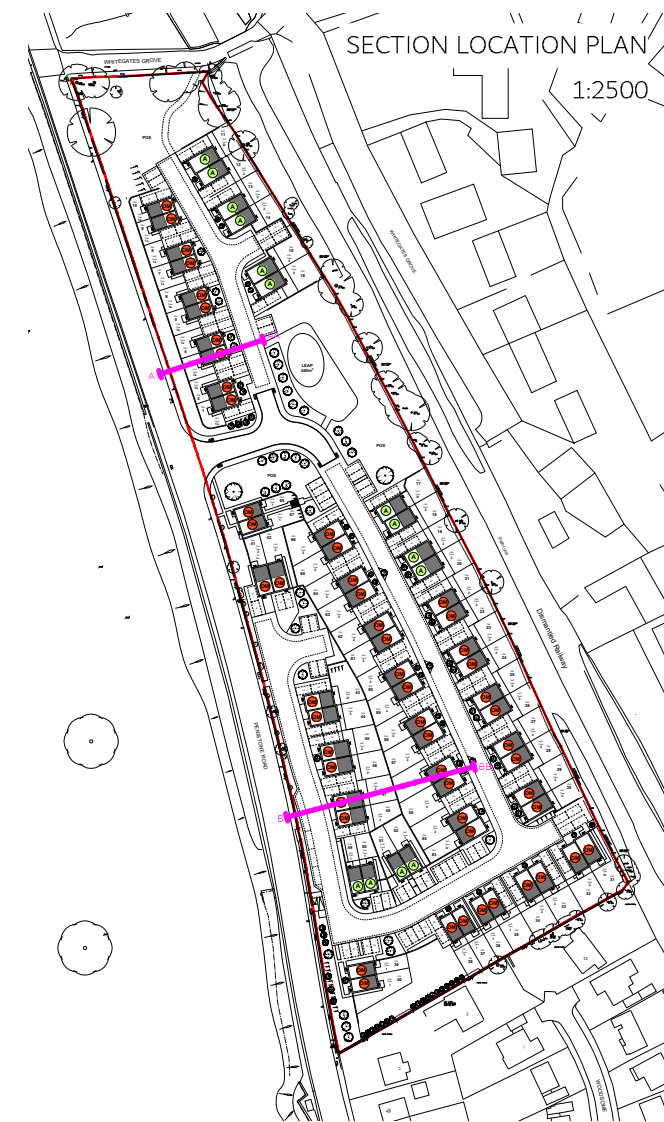

Drawing Title
Site Sections

Site
Penistone Road, Fenay Bridge

Scale @ A2 1:250 Date 17/04/23

Drawn MC Checked KA

Drawing No. Z078.600 Rev. -

Thorpe Arch Grange
Walton Road
Thorp Arch
LS23 7BA

01937 543599
www.newetthomes.co.uk

