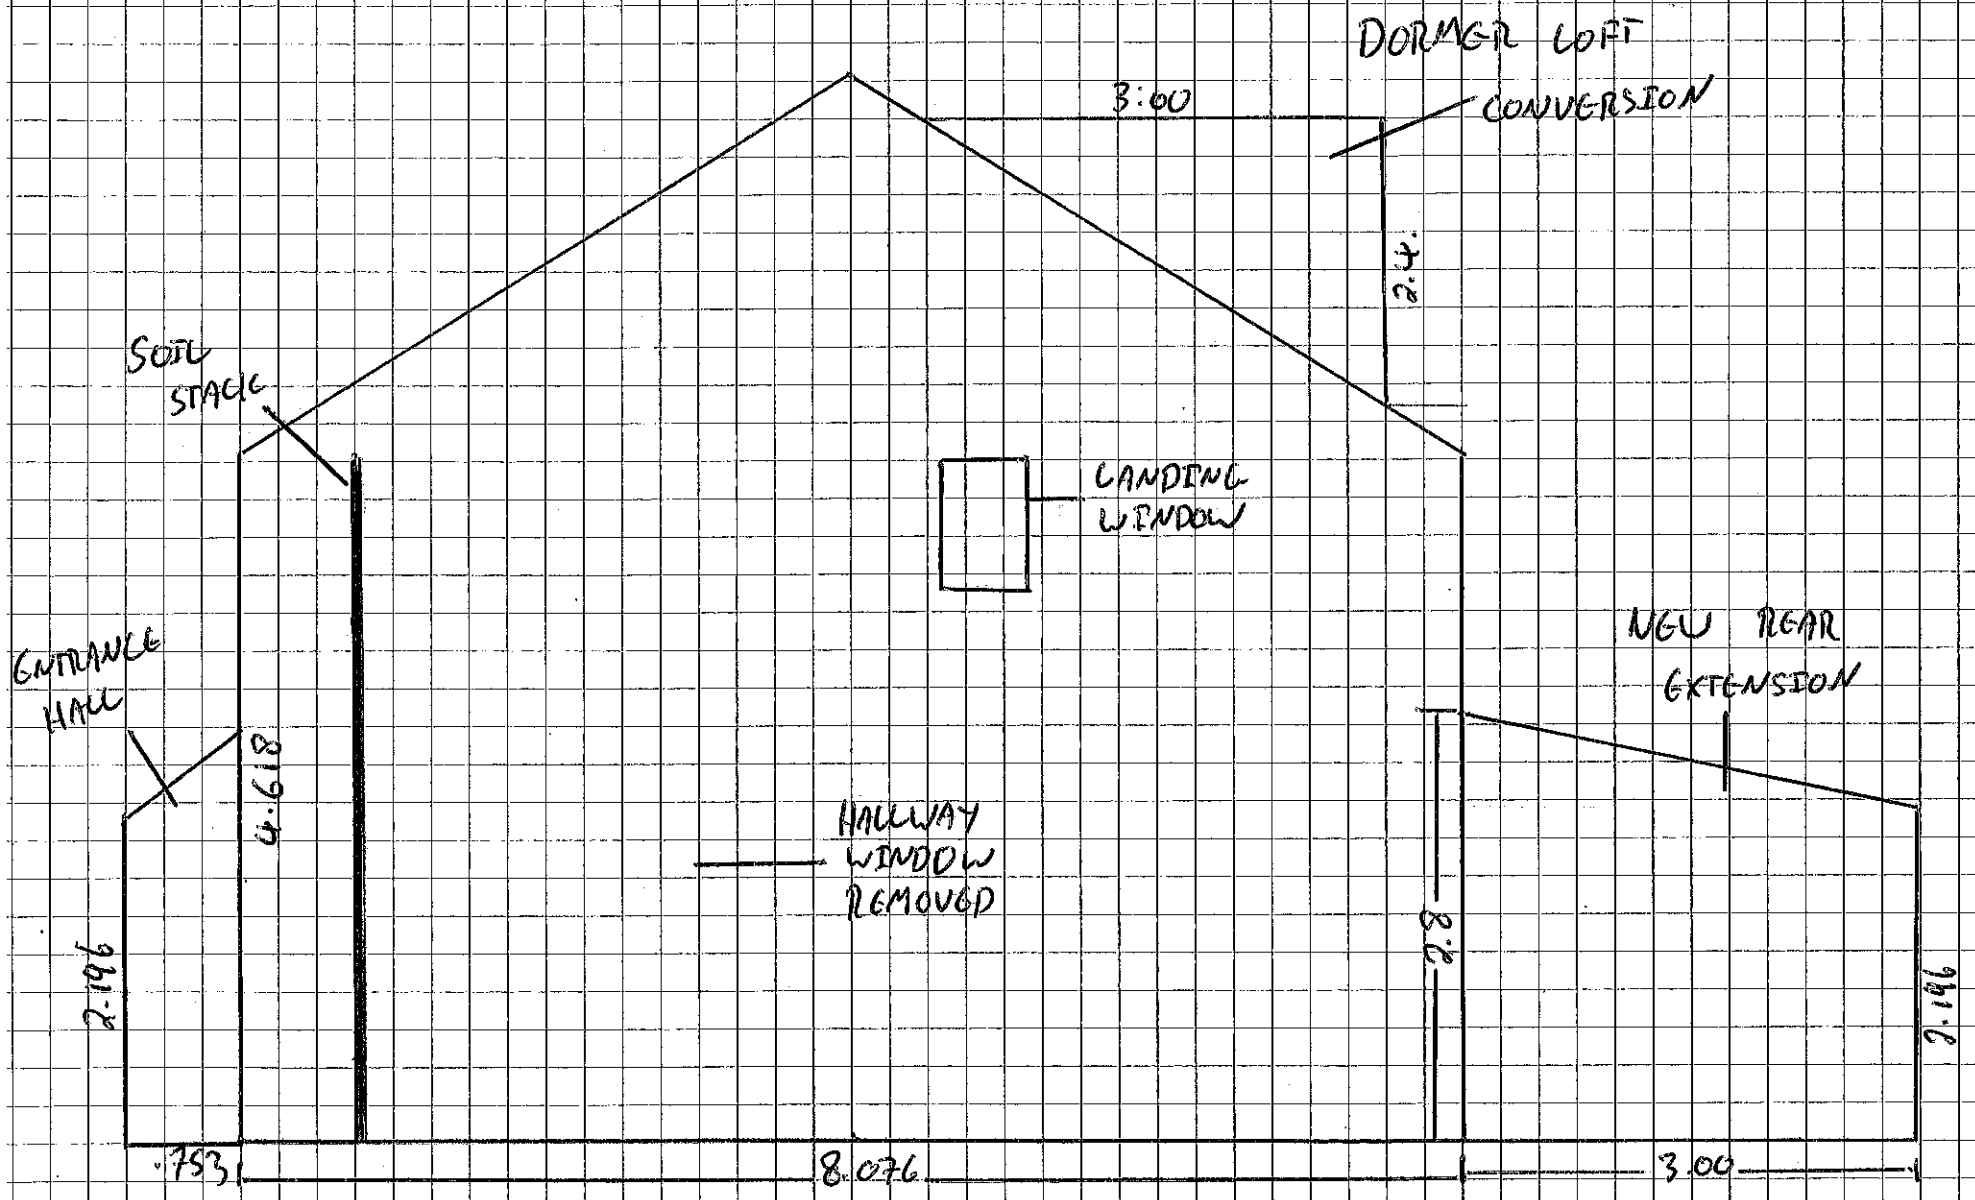126A LONG LANE
PROPOSED SIDE ELEVATION
SCALE 1:50