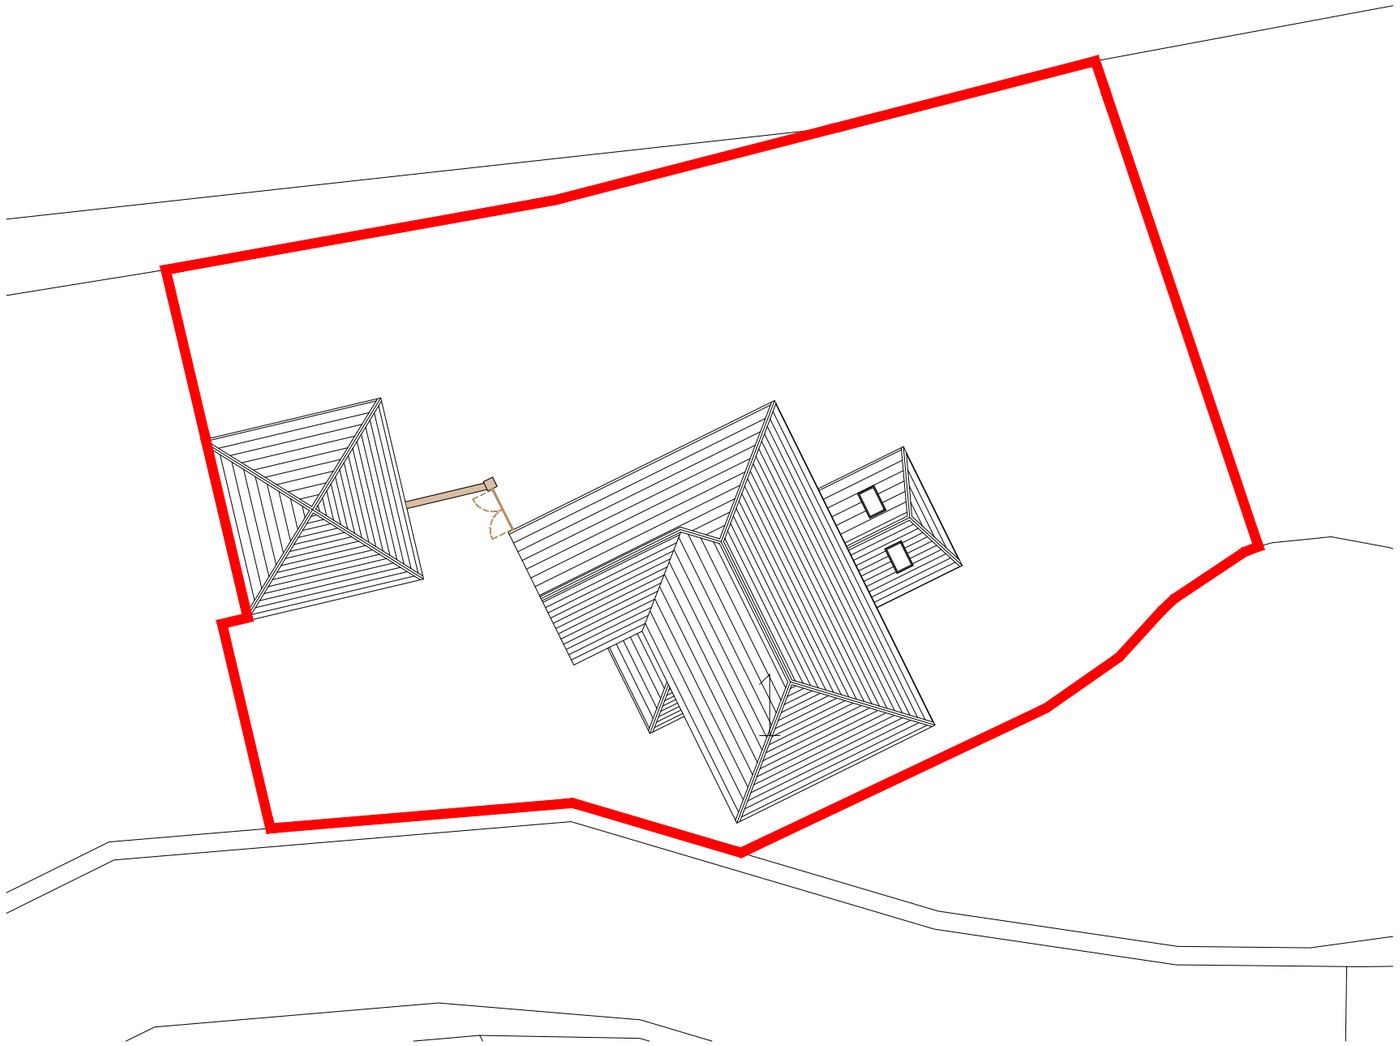

BLOCK PLAN
1:200

2021 NORTHERN DESIGN AWARDS FINALIST

BUILD 2020 Home Builder Awards
Orange Design Studio
Best High-End Residential Architecture Practice - West Yorkshire
winner

2021 Best of Houzz Service

BUILD 2021 Home Builder Awards

REVISION	DESCRIPTION	DATE
-	-	-
-	-	-
-	-	-
-	-	-
-	-	-
-	-	-
-	-	-
-	-	-
-	-	-
-	-	-

STATUS
FEASIBILITY DRAWING

ORANGE DESIGN STUDIO.
ARCHITECTURAL PRACTICE

hello@orangedesignstudio.co.uk
59A, Huddersfield Road, Mirfield, WF14 8AA
orangedesignstudio.co.uk
01924 650930

COPYRIGHT © ORANGE DESIGN STUDIO LIMITED

PROJECT TITLE
PARK GATE COURT

DRAWING TITLE
BLOCK PLAN

SCALE	DRAWN	CHECKED	PROJECT REFERENCE
1:200	EG	JH	ODS 22/659
PAPER SIZE	**DWG NUMBER**	**DATE**	**REVISION**
A3	(20)002	16/01/22	/

CLIENT
MR & MRS PORTER