Do not scale off this drawing. If in doubt please ask. Dimensions must be checked on site where possible

©This drawing must not be reproduced in whole or part without written consent

CLIENTS NOTES:

THIS DRAWING HAS BEEN PREPARED FOR PLANNING & BUILDING REGULATION SUBMISSION ONLY AND THEREFORE ALL FORMS OF CONSTRUCTION & DETAILS ARE SOLELY THE RESPONSIBILITY OF THE CONTRACTOR.

CLIENT IS TO OBTAIN WRITTEN PERMISSION FROM ADJOINING NEIGHBOURS WHOSE BOUNDARIES OR PROPERTY MAY BE ENCROACHED UPON DURING OR AFTER CONSTRUCTION EG BY FOUNDATION SPREAD, OVERHANGING GUTTERS, CONNECTING DRAINS ETC.



Proposed East Elevation

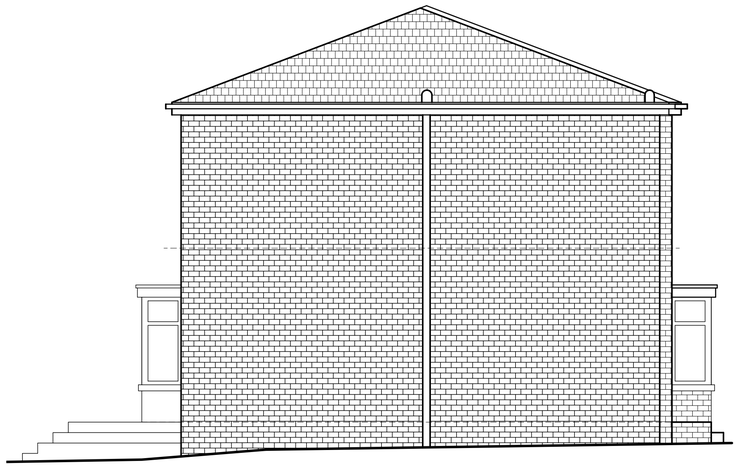

Proposed North Elevation

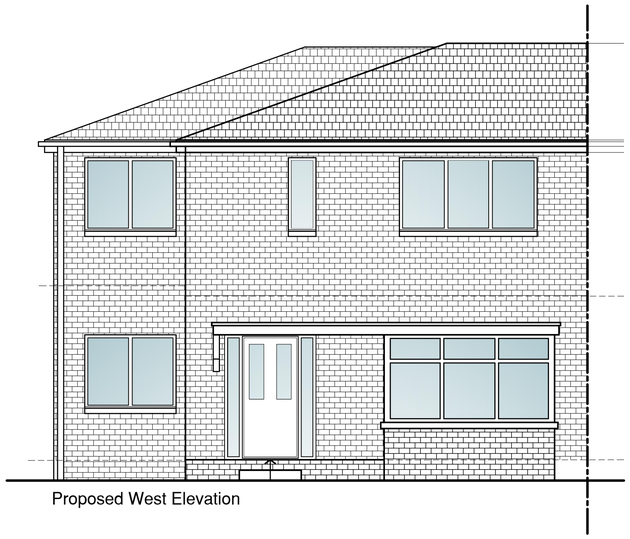

Proposed West Elevation

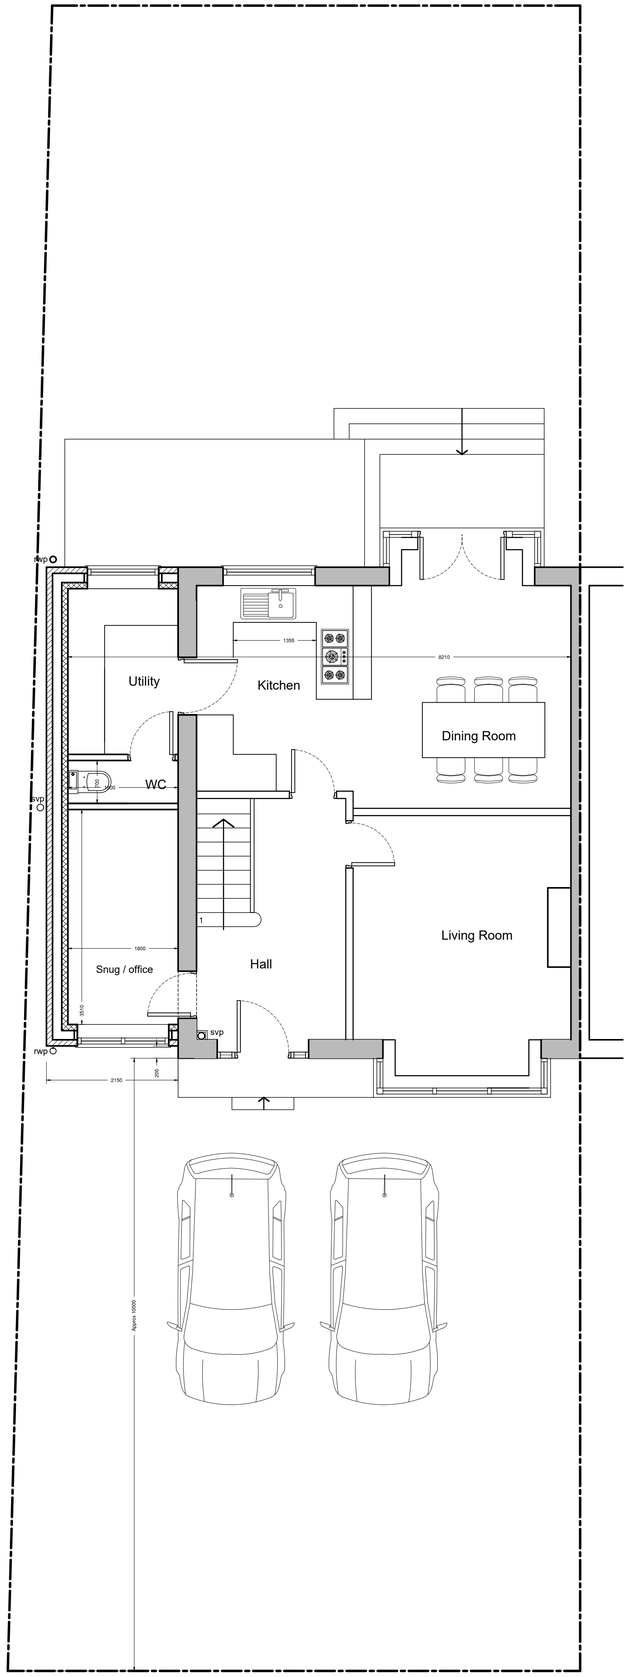

Proposed Ground Floor Plan

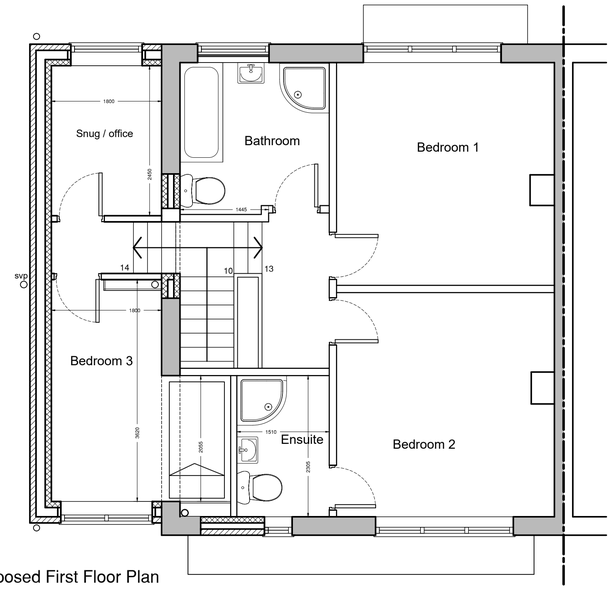

Proposed First Floor Plan

D - Extension set back 31.3.23
C - Elevations renamed 15.3.23
B - Internal layout revised 6.3.23
A - Internal layout revised 26.2.23

Revisions

HMia
Horne McIntosh Interior architects

Client: Peter Shaw

Project: Prop. 2 storey side elevation
104 Sunnybank Road
Mirfield, WF14 0JS

Title: Proposed plans and elevations

Dwg. no: 4599.P.1

Drawn:

Date: 20.2.23

Scale: 1:50 @ A1

Rev: D

Dewlon House, Cannon Way, Dewsbury WF13 1XL
Tel: 01924 695 595
E mail: admin@Hmia.co.uk Web Site: www.HMia.co.uk