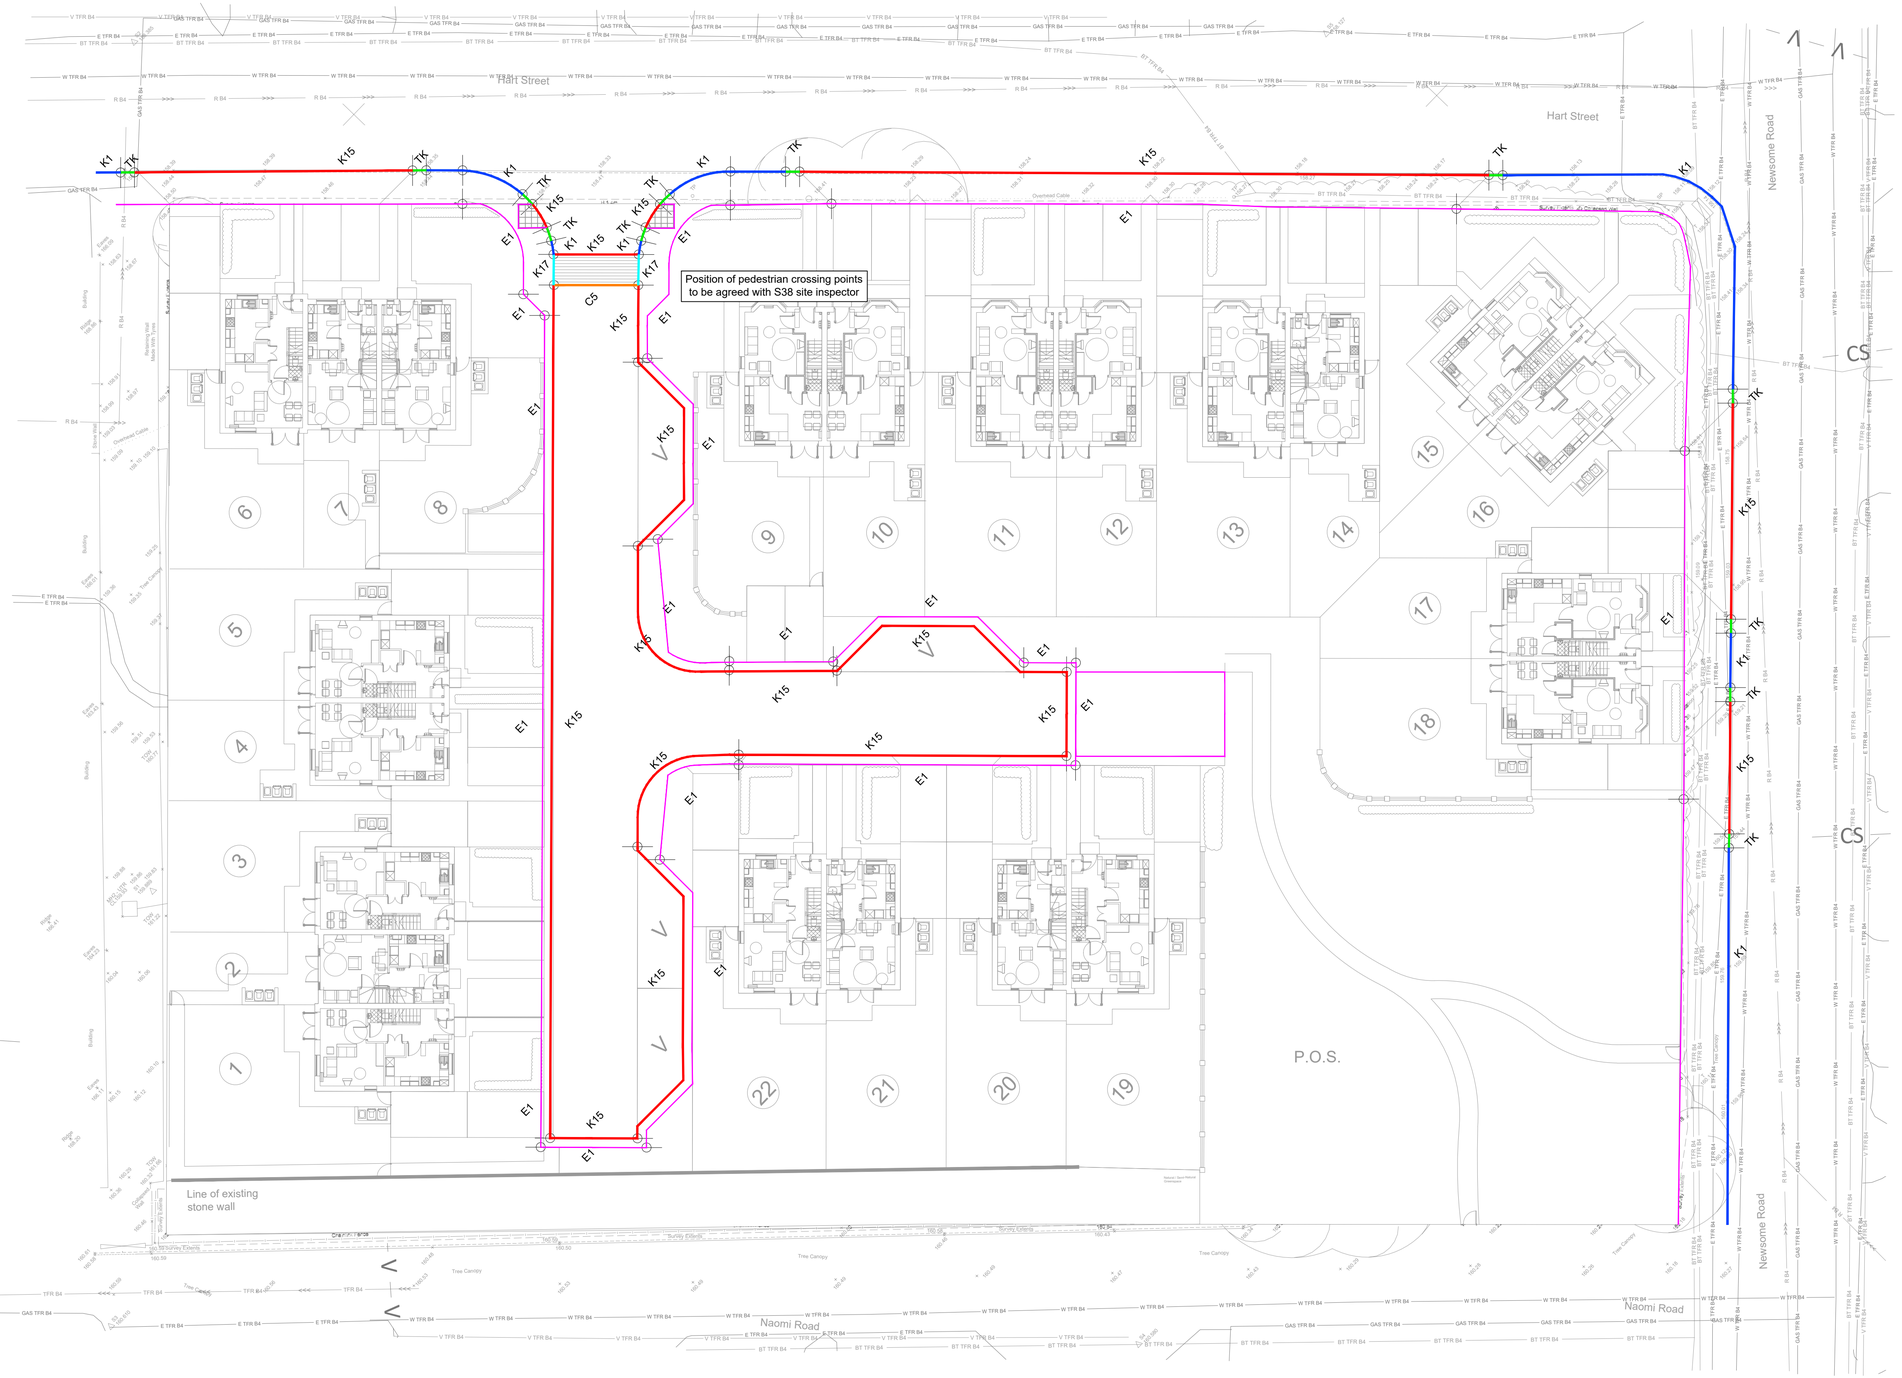

Hart Street
Hart Street
Newsome Road
Position of pedestrian crossing points to be agreed with S38 site inspector
Line of existing stone wall
P.O.S.
Naomi Road
Naomi Road
Newsome Road
Survey Extent
Survey Extent
Tree Canopy
Tree Canopy
Tree Canopy
Overhead Cable
Overhead Cable
Drainage Channel
Drainage Channel
Surface Water Manhole
Surface Water Manhole
Foul Manhole
Foul Manhole
Gully
Gully
Gully