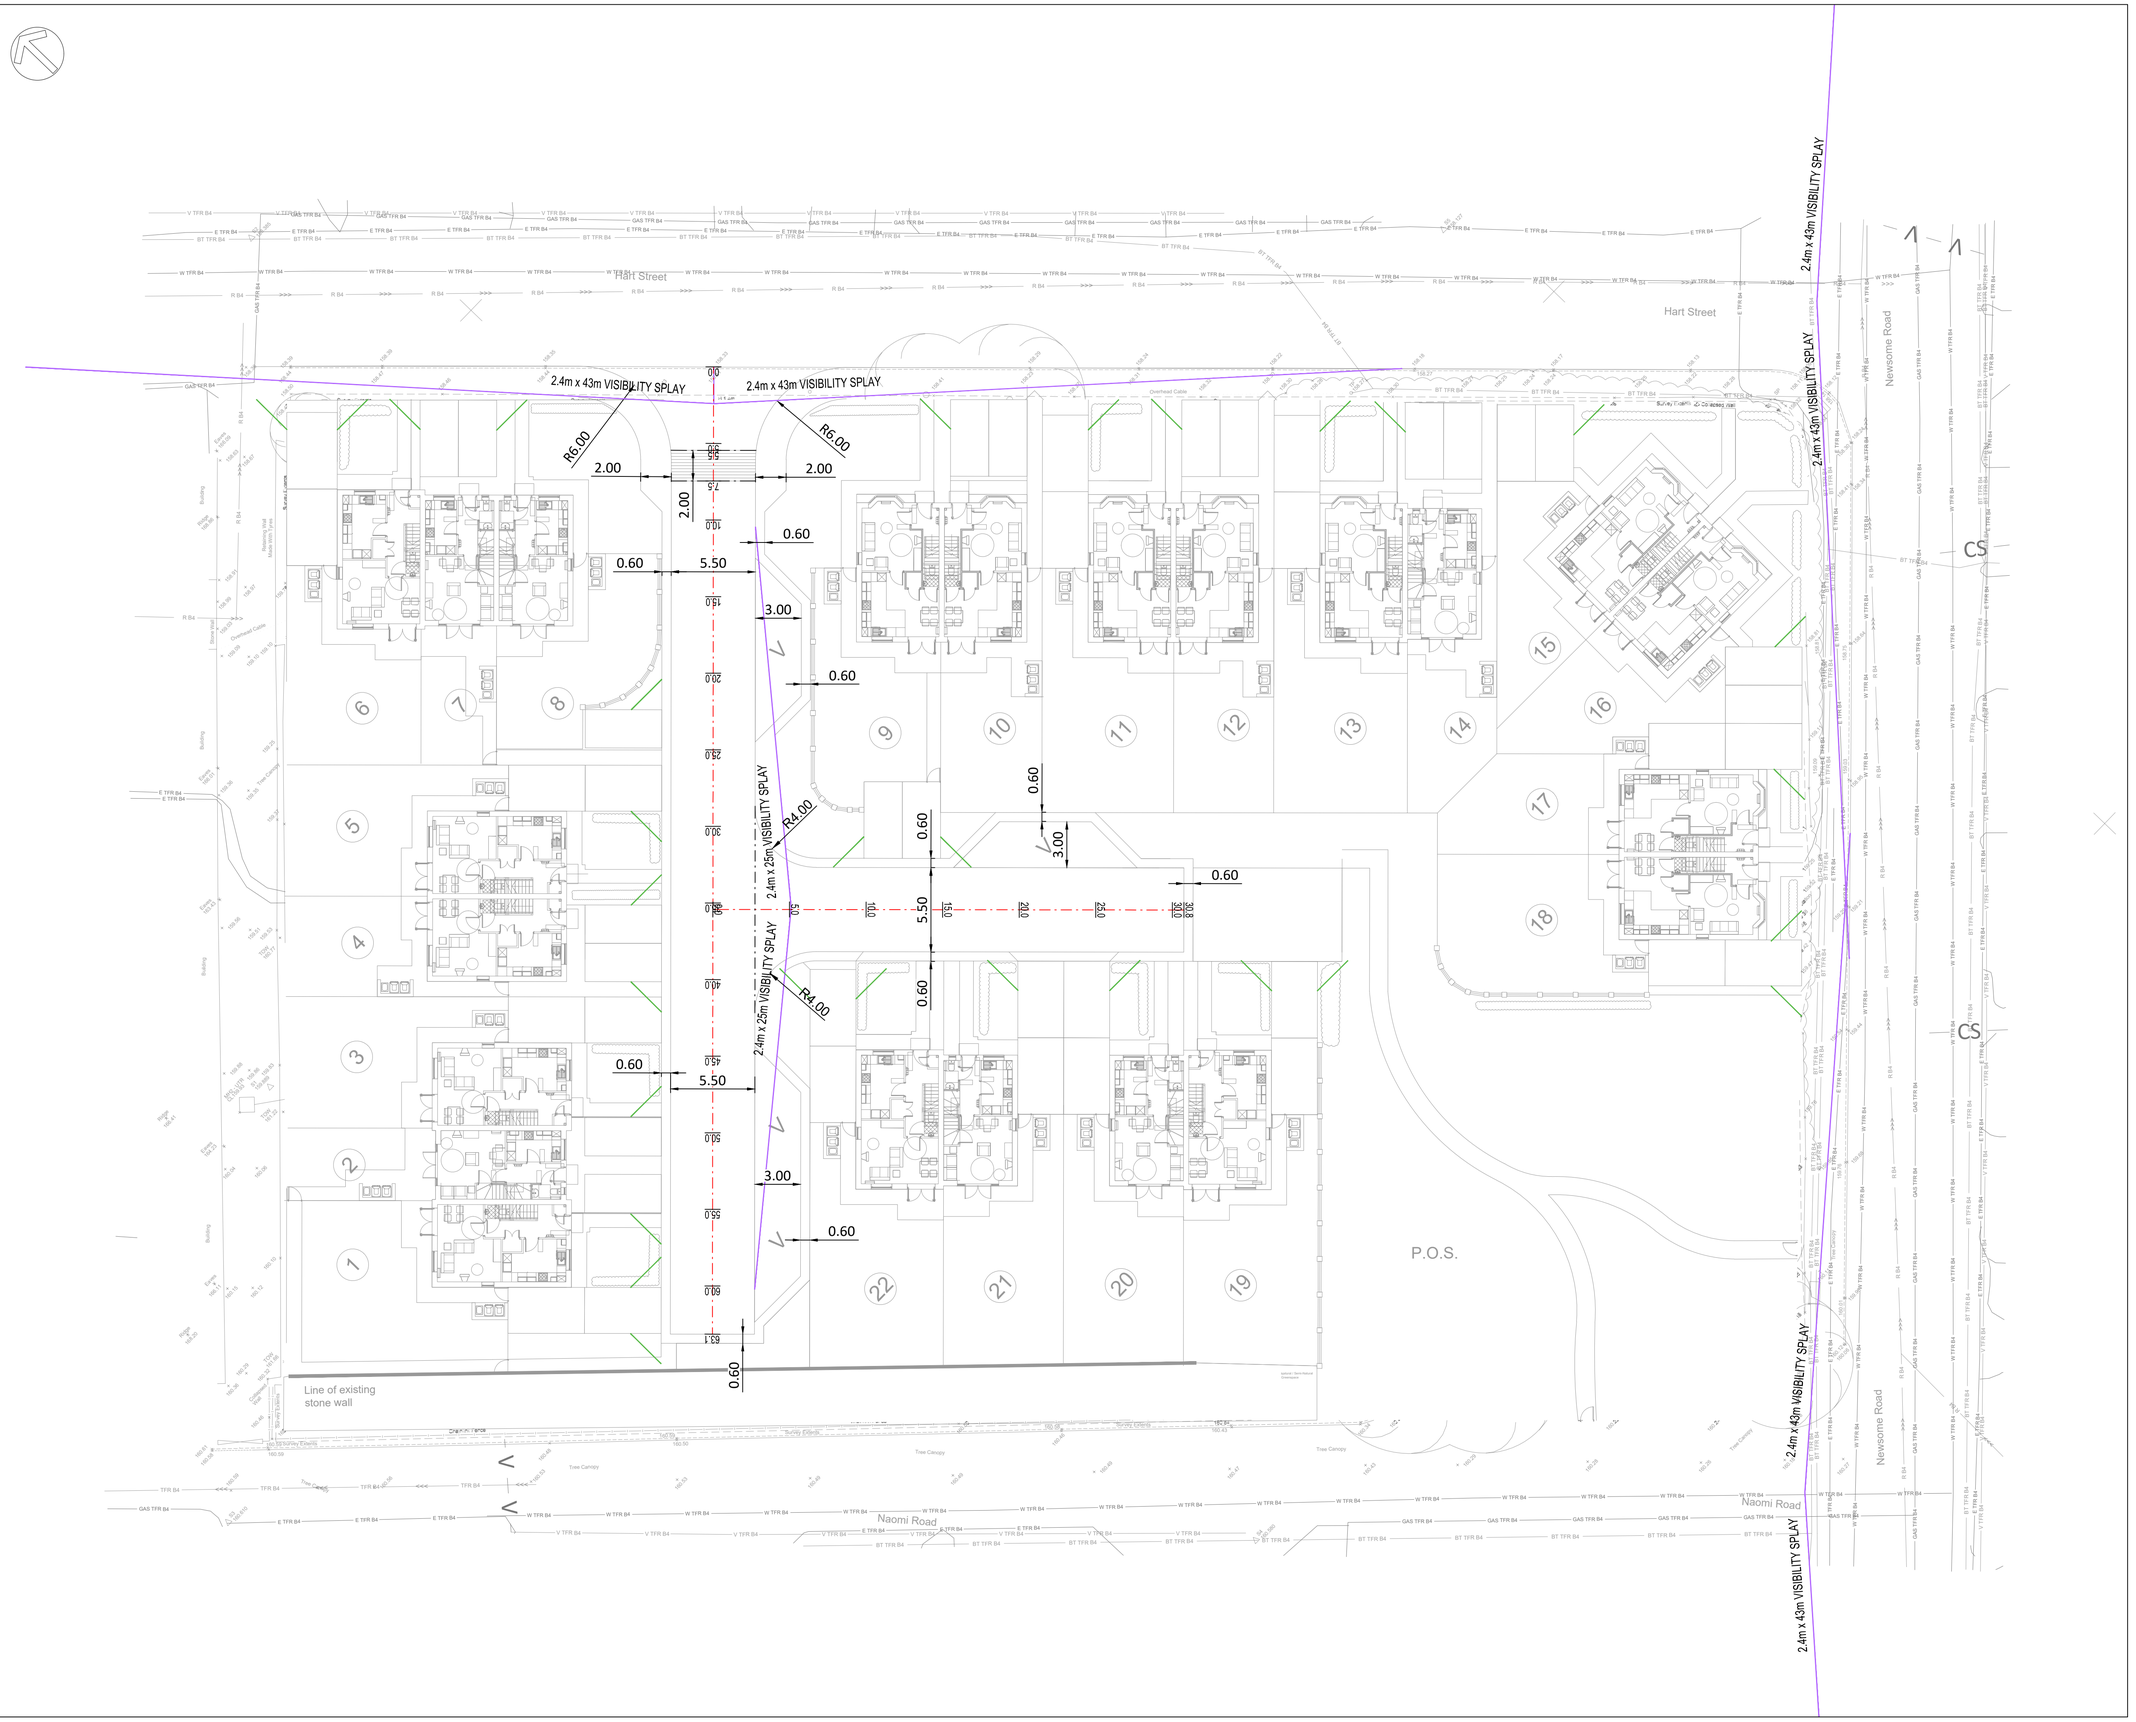


Do Not Scale

DESIGN REVIEW

Design review by:	**	Checked by:	**

Residual hazards:

Health, Safety & Environmental Notes

NOTES

Drawing Ref:

Architectural Master Plan File
- ***

Topographical Survey File
- ***

Notes

1. All existing levels, dimensions and gradients are to be confirmed on site by a competent engineer.
2. Retaining wall / boundary treatment style to Architects details subject to the Design Criteria specified

Minor onsite adjustment permitted to suit site conditions whilst maintaining the stated design standards. All changes to be recorded in detail and reported back to the engineer for As Built record.

Key

- Visibility Splay - 2.4m x 25/43m
- Visibility Splay - 2m x 2m
- Road centreline

Drawing subject to Kirklees Council Section 38 Approval

Date	Description	By	Chk	Rev
04.08.23	Updated to S38 comments	JZG	AL	C3
15.05.23	Updated to S38 comments	JZG	AL	C2
05.10.22	Issued for construction	JZG	AL	C1
15.03.22	Initial Issue	JZG	AL	P1

ADEPT
CIVIL AND STRUCTURAL CONSULTING ENGINEERS

Web: www.adeptcsce.com
Email: inbox@adeptcsce.com
Tel: 0113 239 4518 (Leeds)
Tel: 0161 974 3620 (Manchester)

Originating Office
1912 Mills, Sunny Bank Mills,
Farsley, Leeds, LS28 5UJ

Project
Newsome Road, Huddersfield

Title
S38 Geometry Alignment

Client
Urban Group

Scale @ A1	Initial author	Initial checker	Approver	Initial Date
1:200	JZG	AL	RP	03.22

Status	Purpose	Adept Ref
A	Construction	24.21001

Project Number	Originator	Volume	Level	Type	Role	Drg. No.	Rev.
24.21001-ACE-00-XX-DR-C-2025							C3