
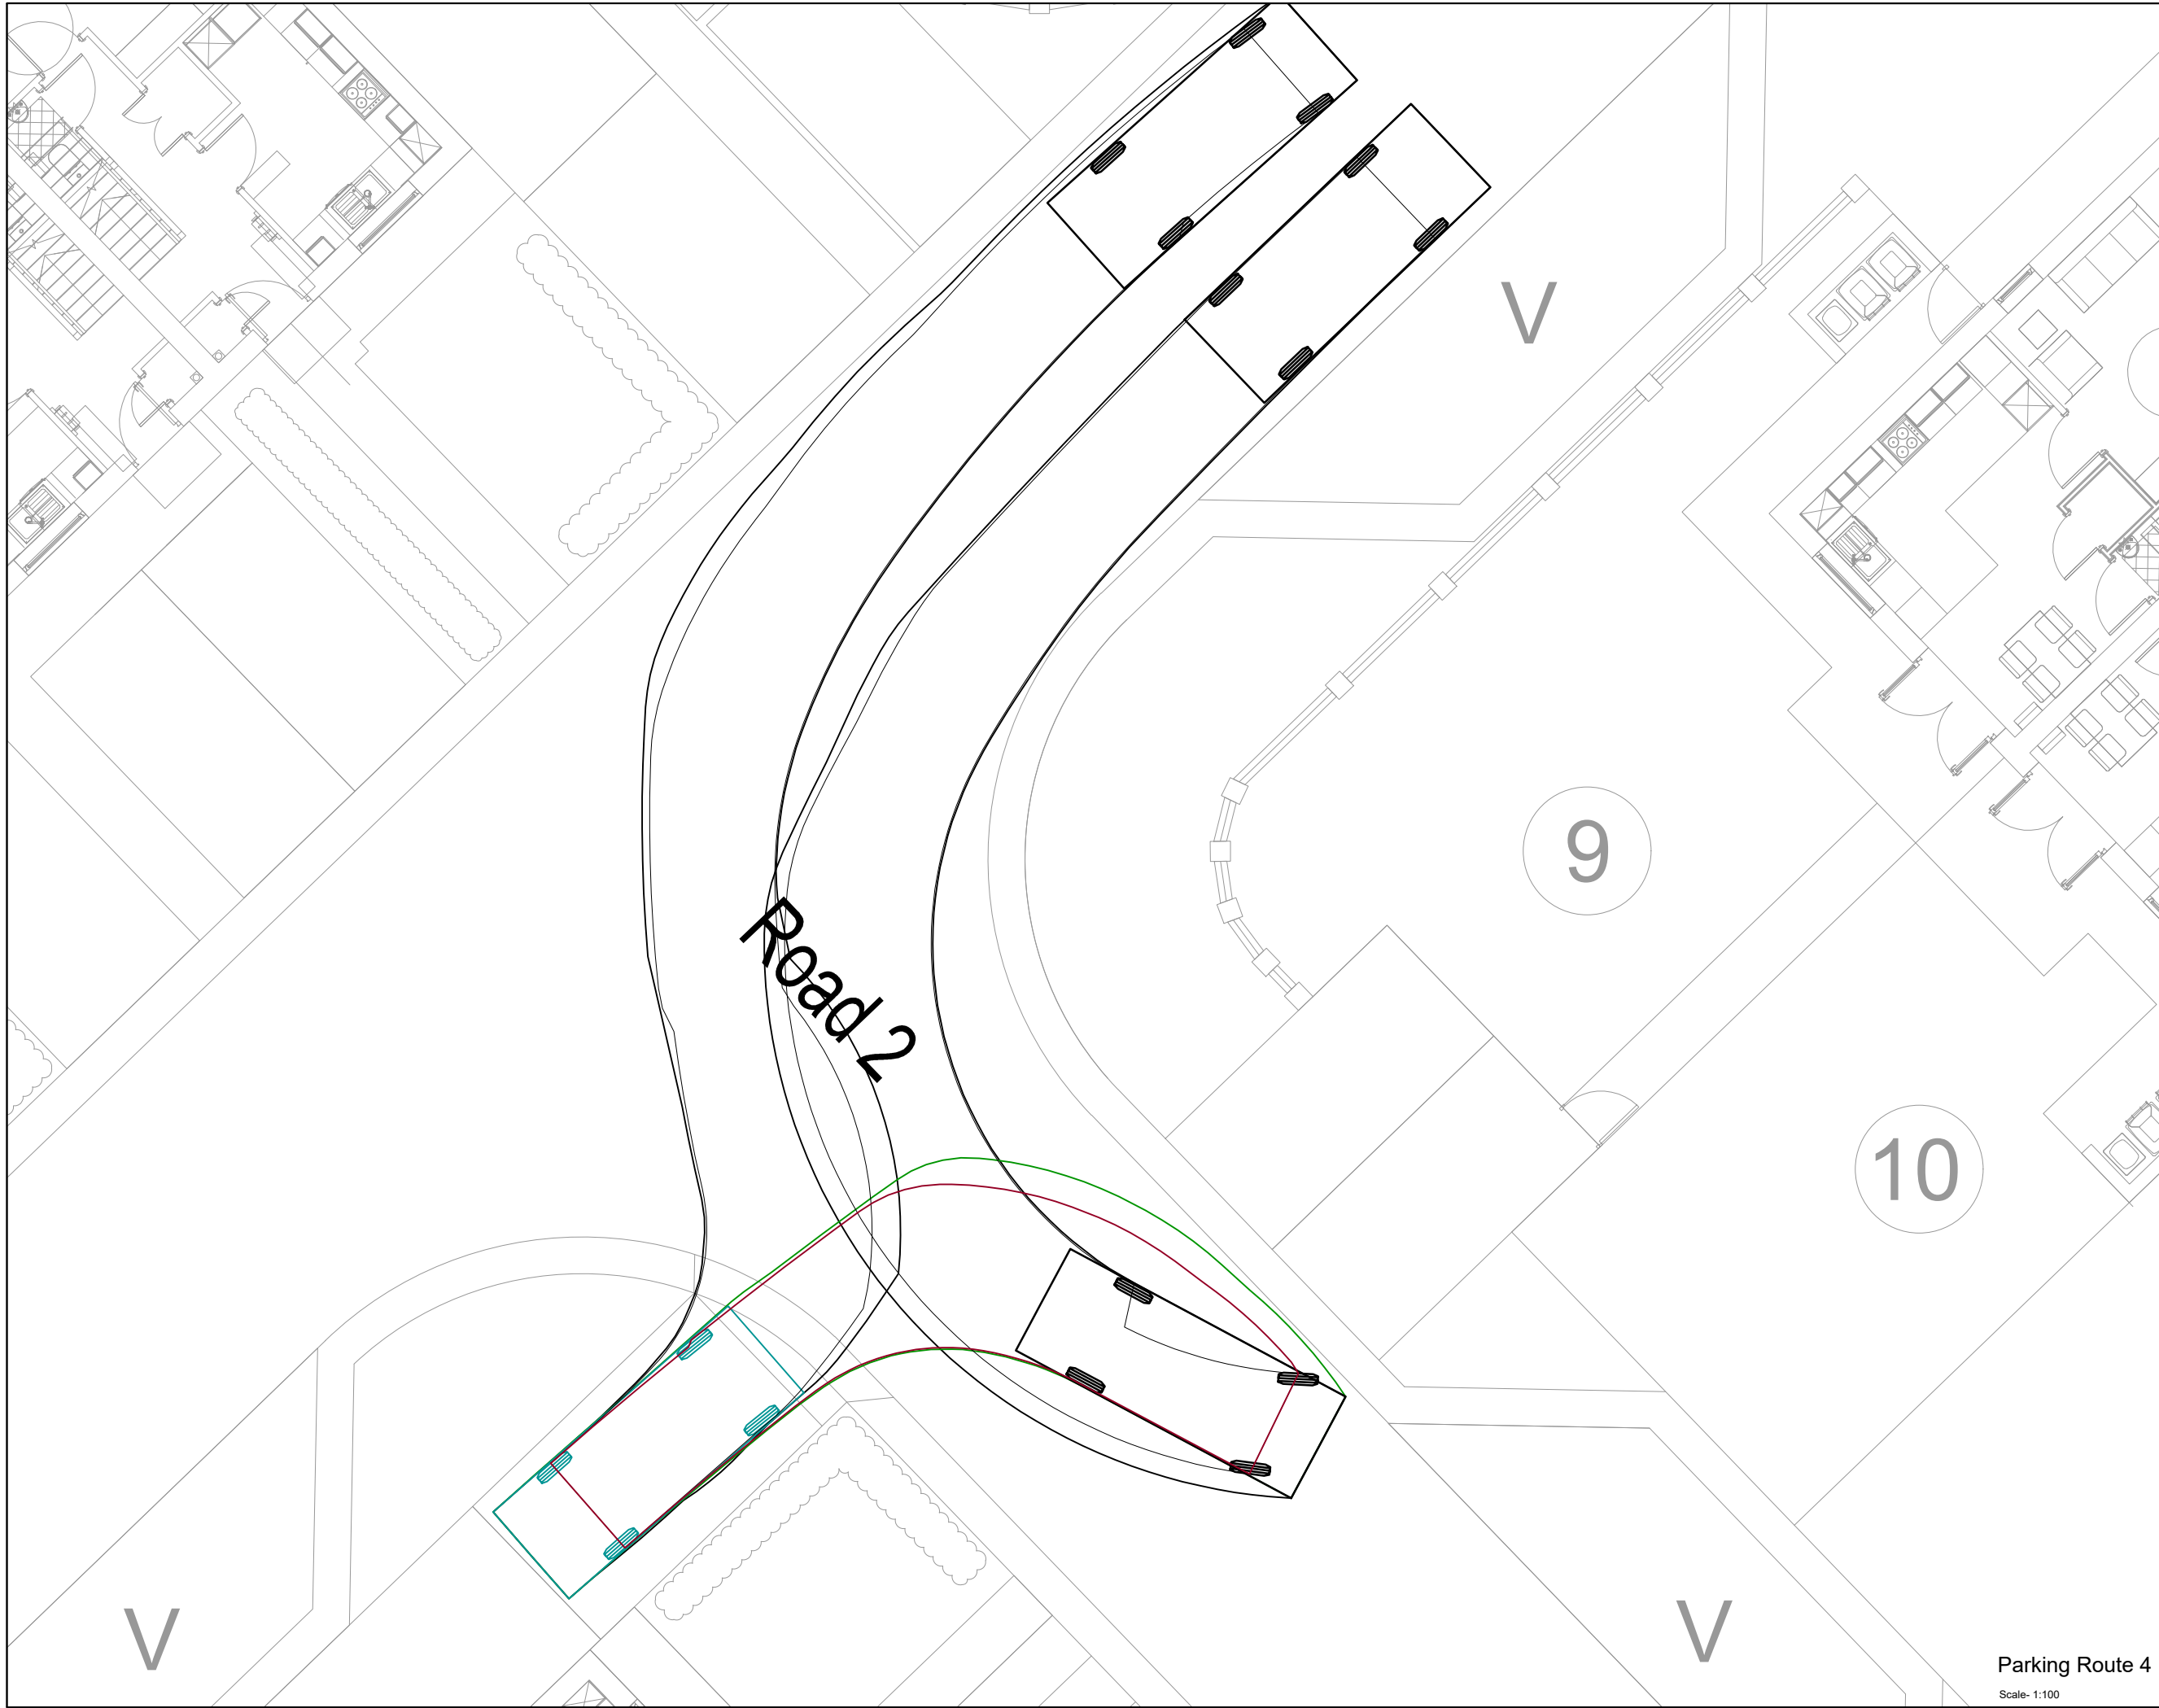
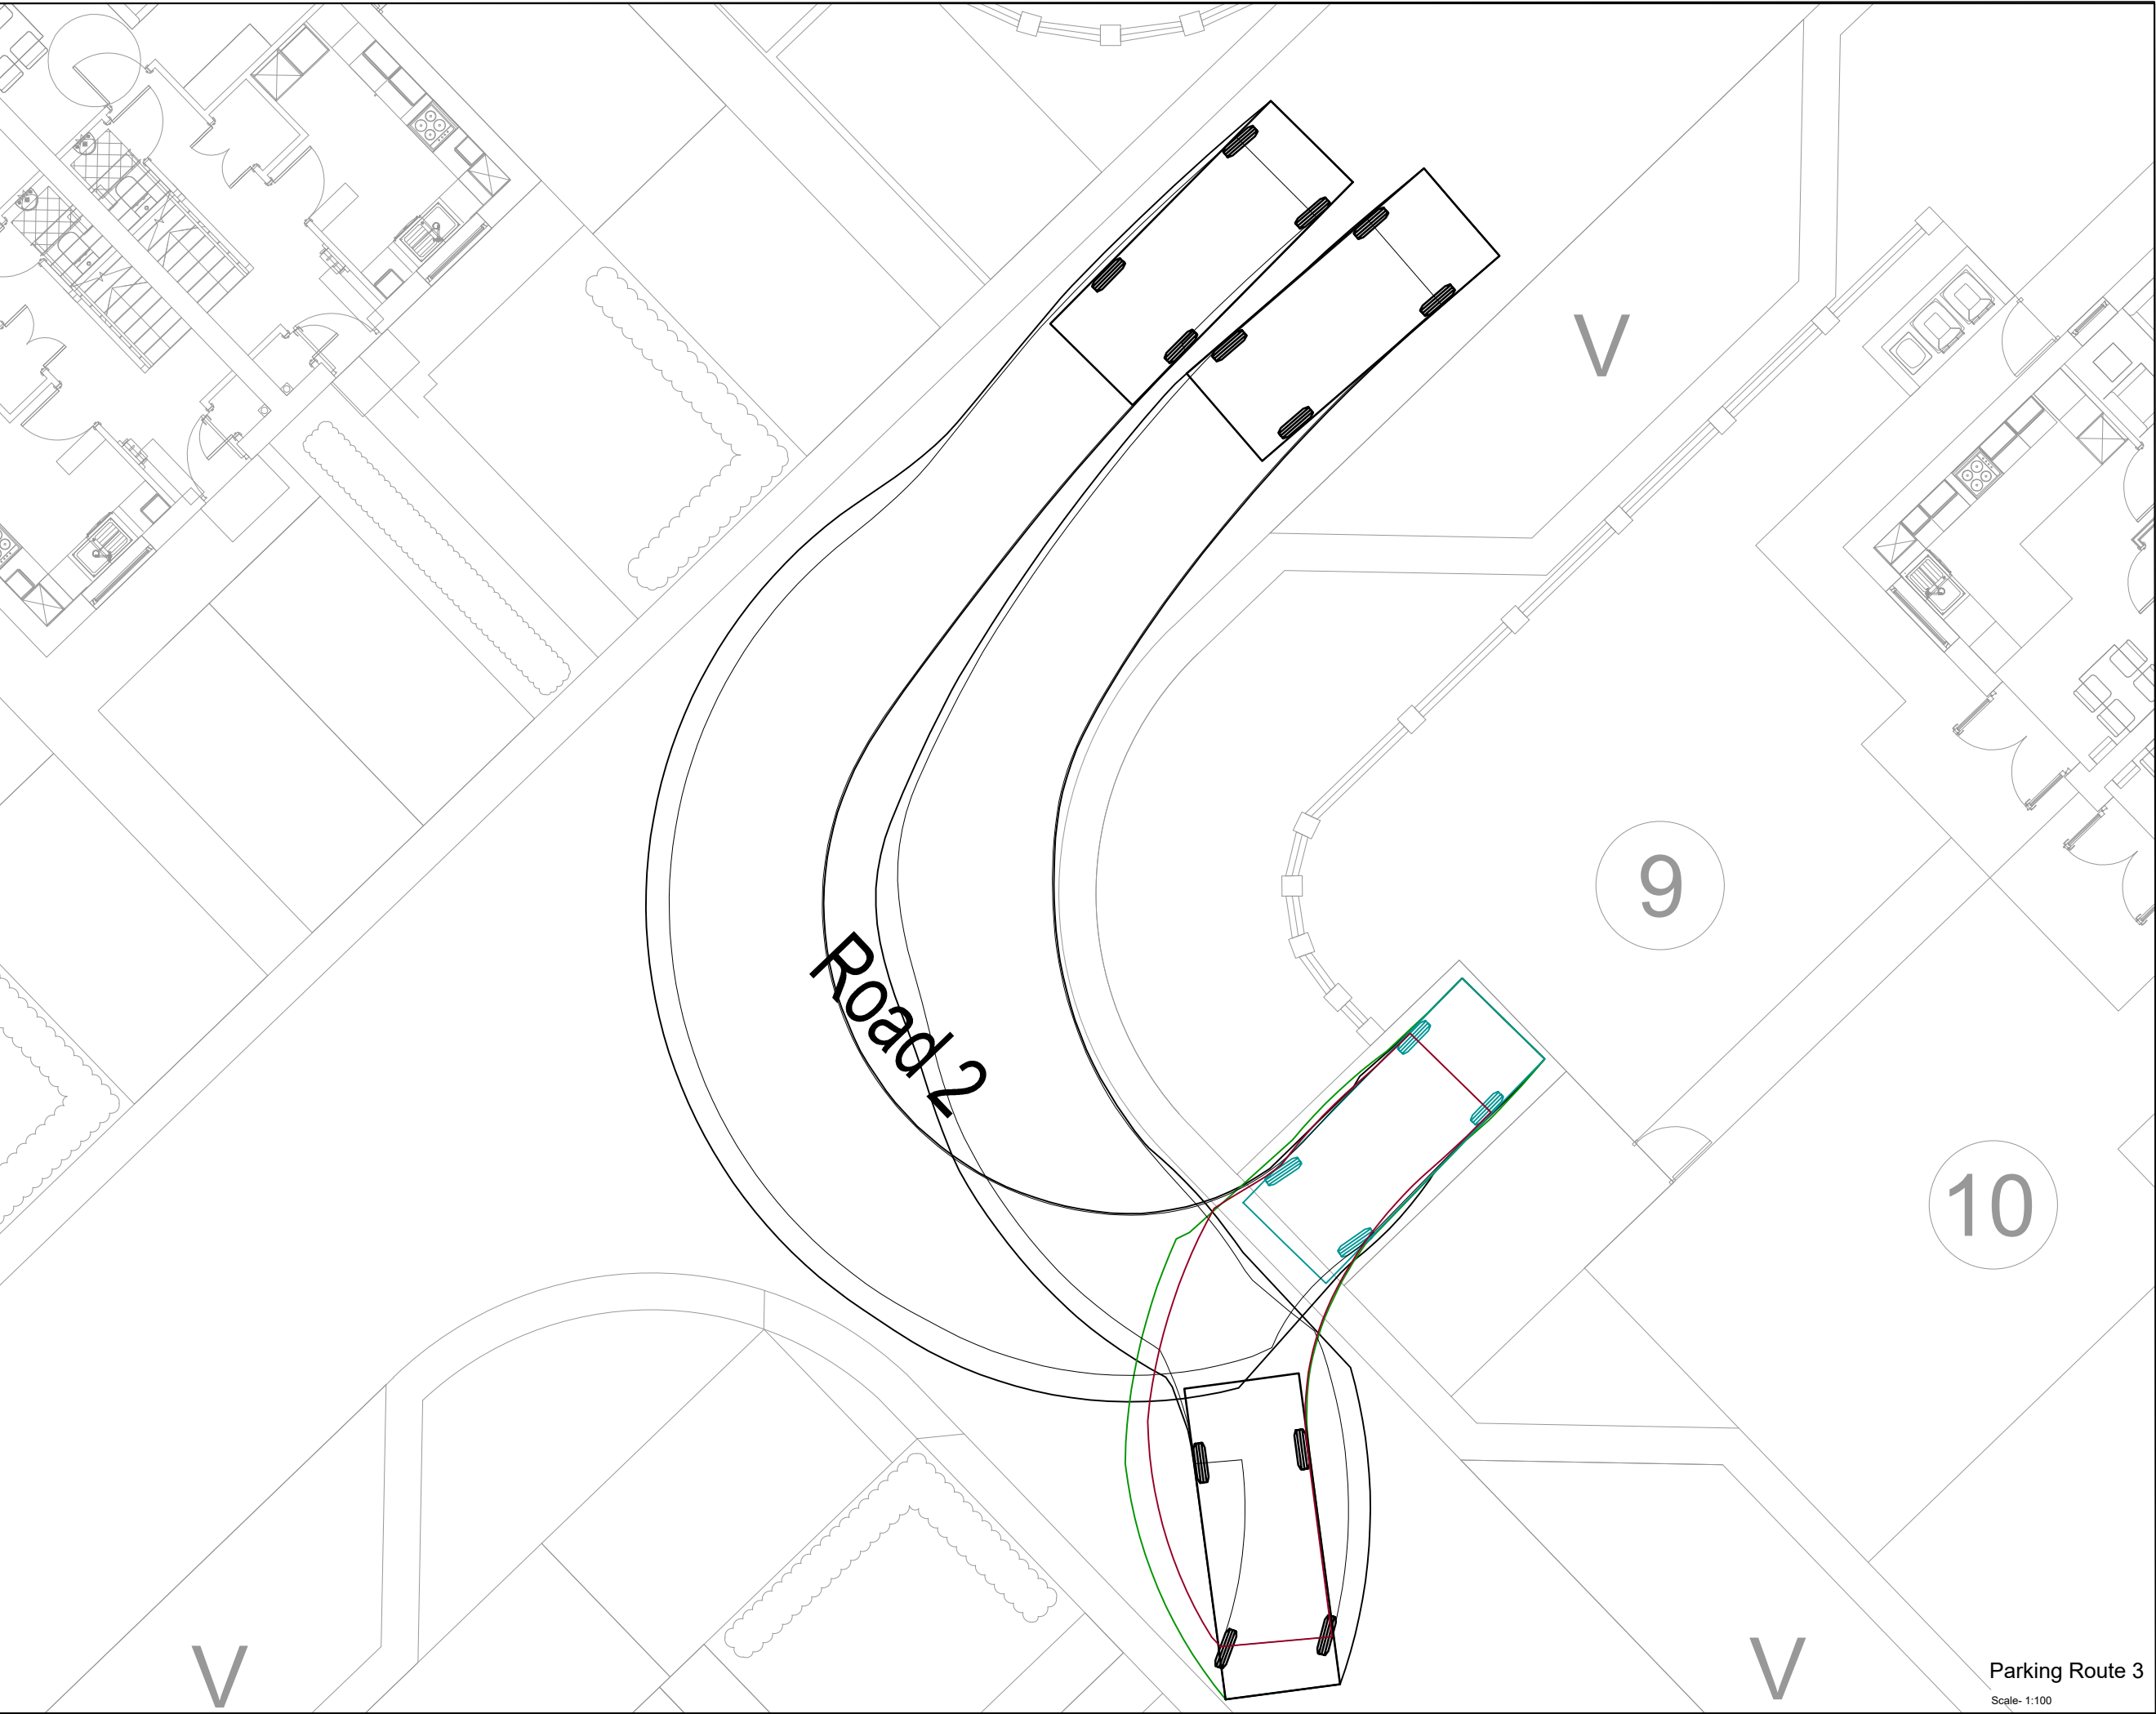
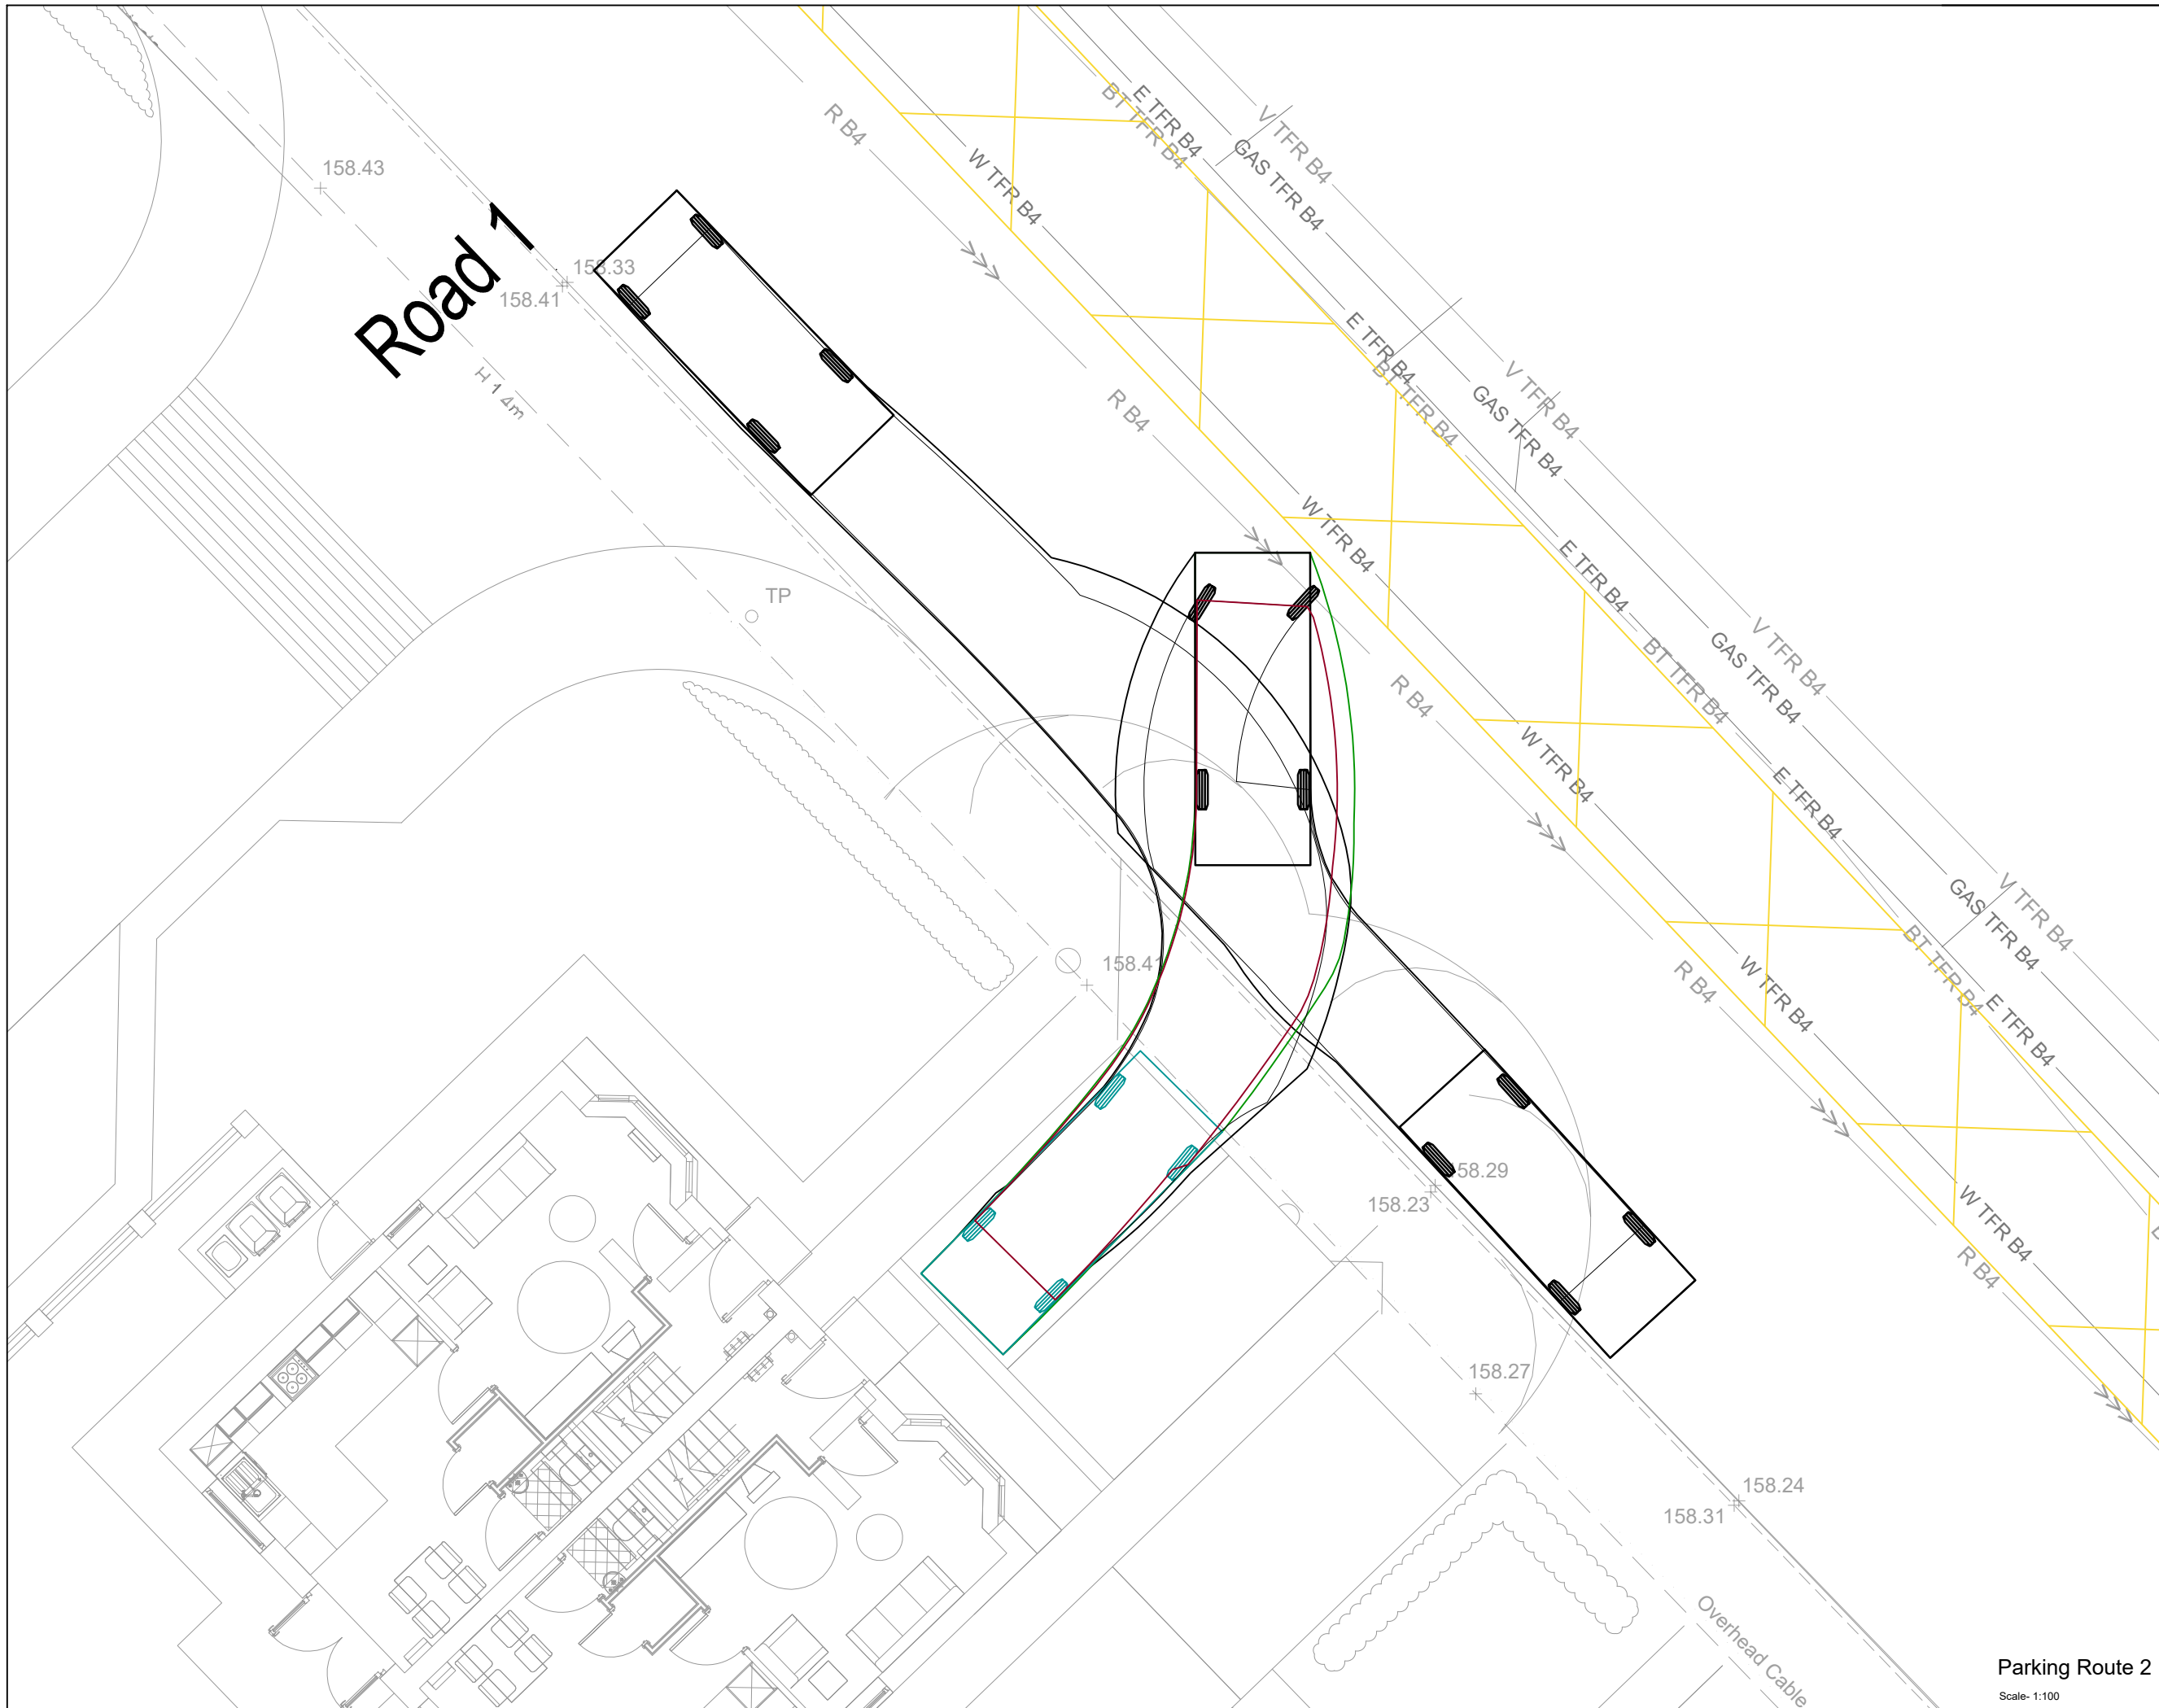


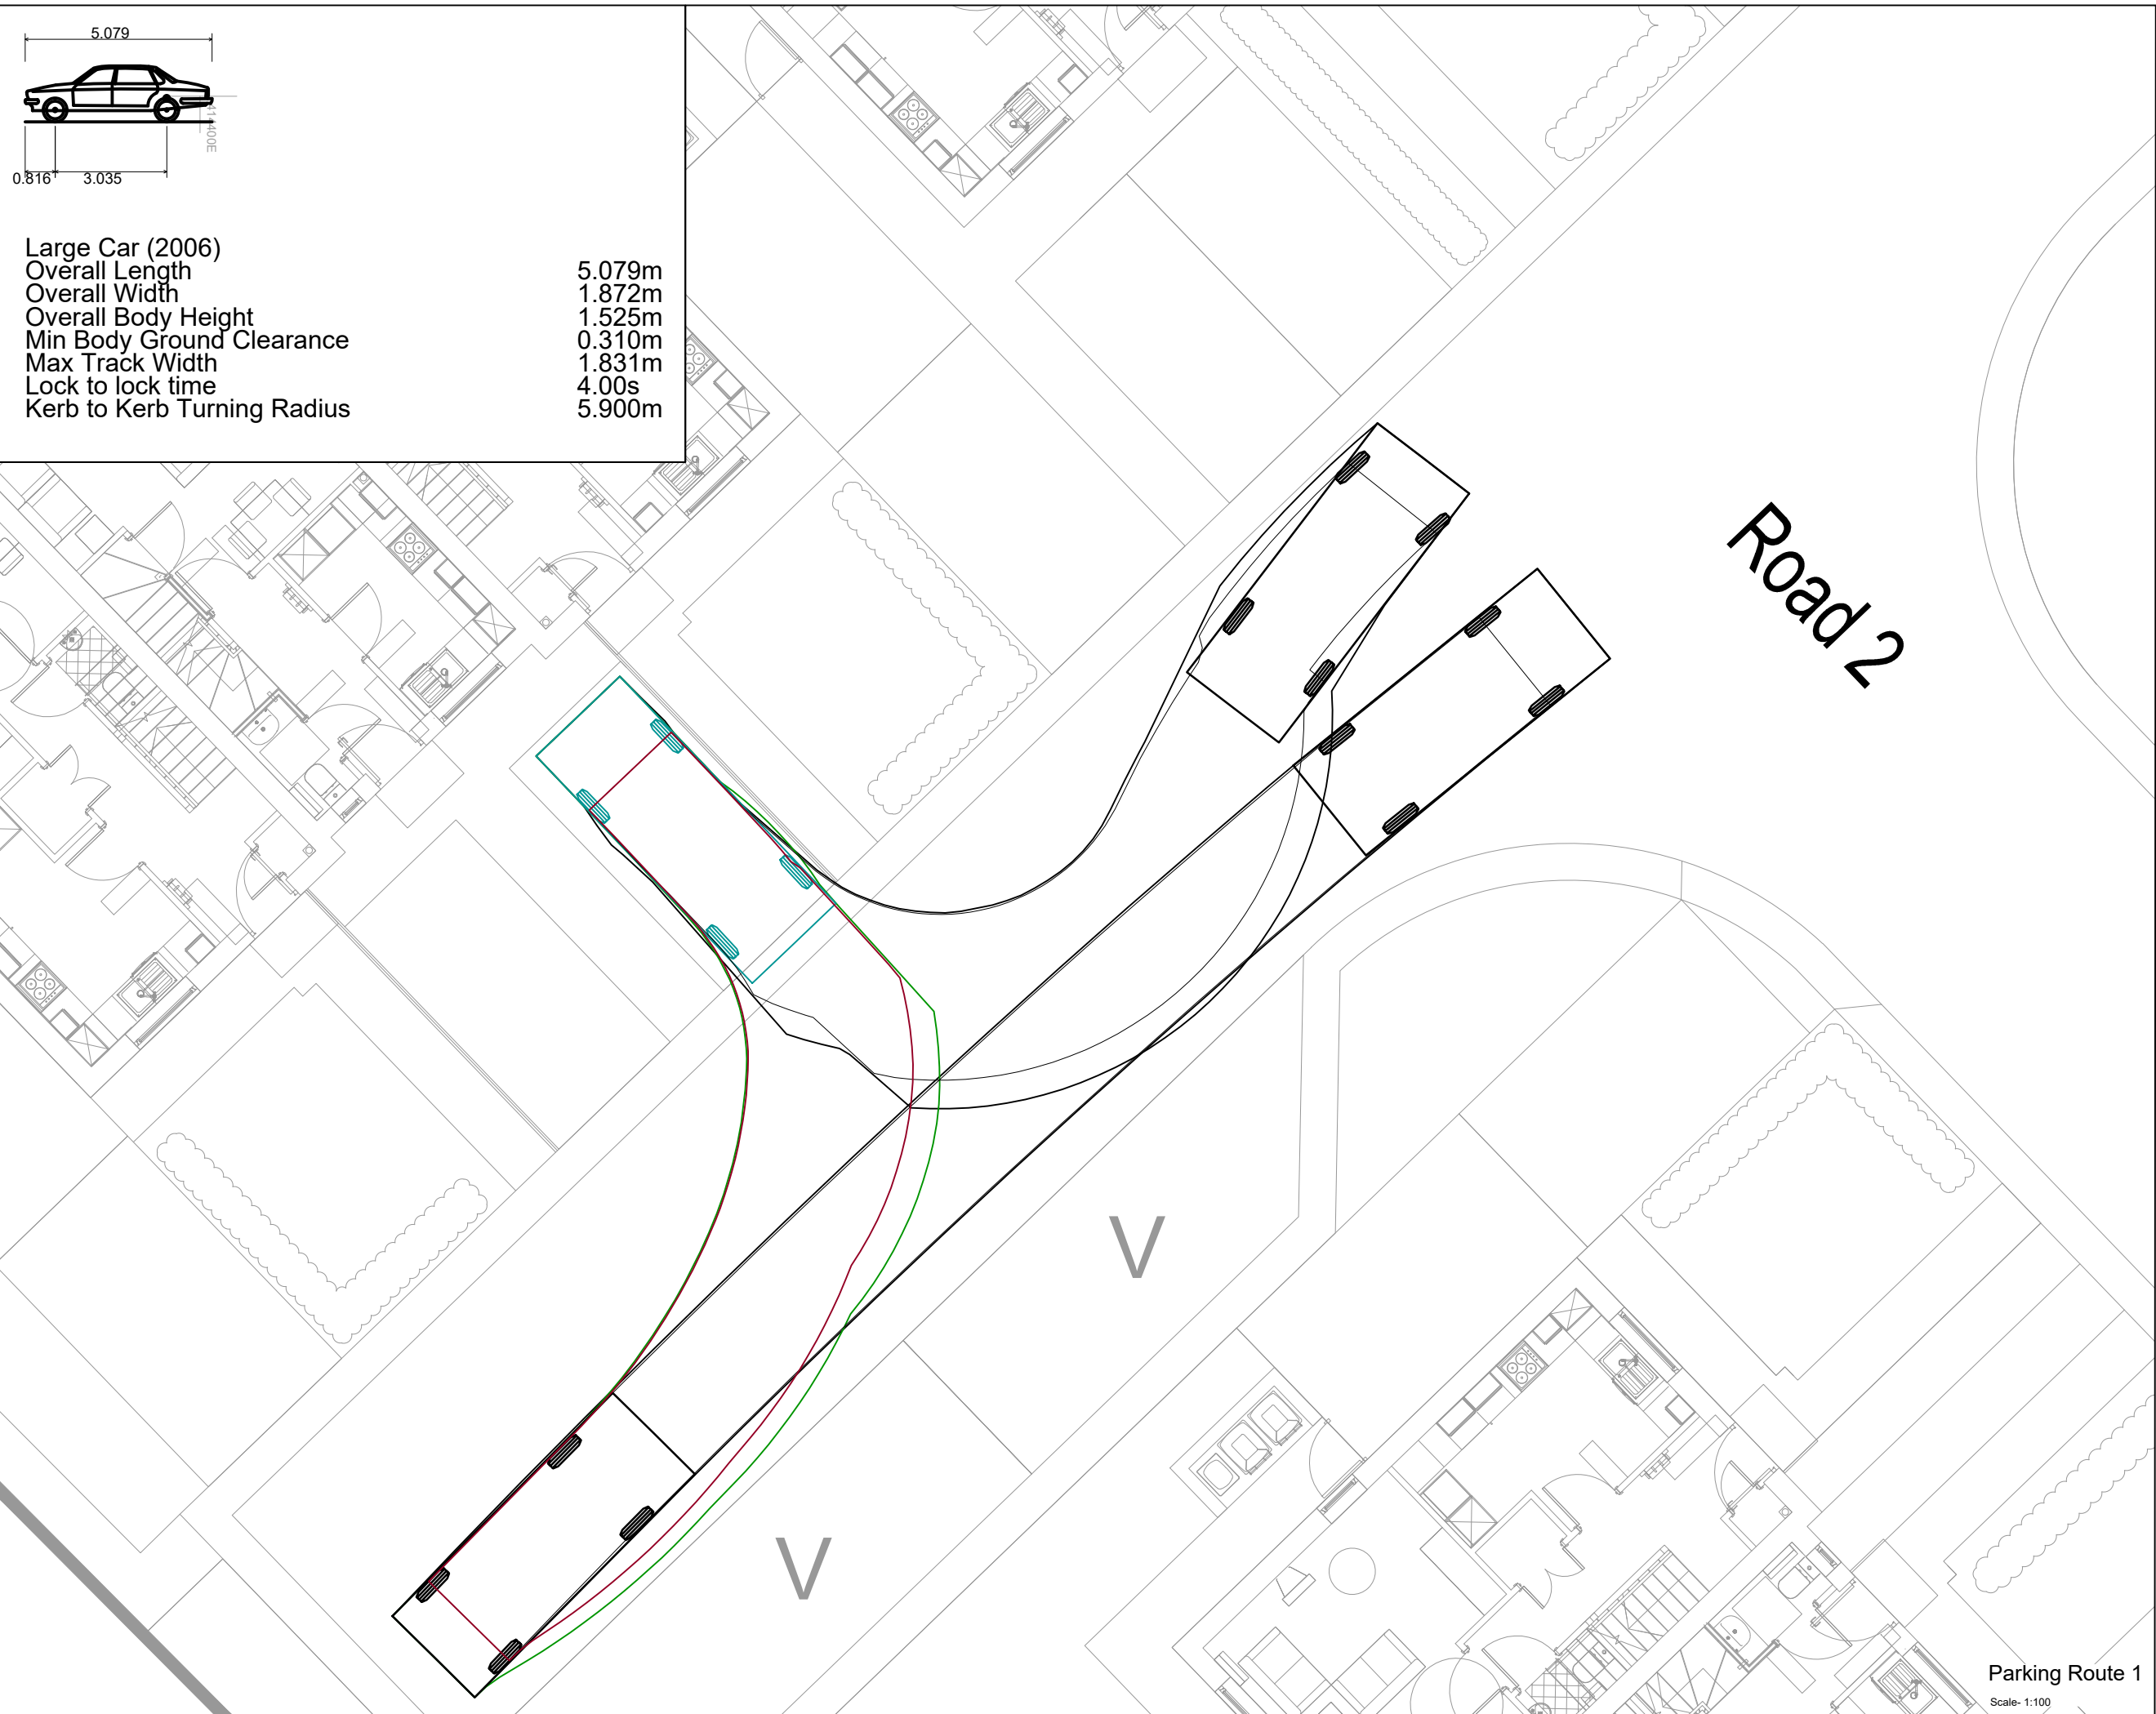

Do Not Scale

DESIGN REVIEW

Design review by: ** Checked by: **

Residual hazards:

Health, Safety & Environmental Notes

NOTES

Drawing Ref:

Architectural Master Plan File

Topographical Survey File

Notes

1. All existing levels, dimensions and gradients are to be confirmed on site by a competent engineer.

2. Retaining wall / boundary treatment style to Architects details subject to the Design Criteria specified

Minor onsite adjustment permitted to suit site conditions whilst maintaining the stated design standards. All changes to be recorded in detail and reported back to the engineer for As Built record.

Extent of parked cars on existing street

Drawing subject to Kirklees Council Section 38 Approval				
15.05.23	Initial Issue	ASe	AL	P1
Date	Description	By	Chk	Rev

ADEPT

CIVIL AND STRUCTURAL CONSULTING ENGINEERS

Web: www.adeptcsce.com

Email: inbox@adeptcsce.com

Tel: 0113 239 4518 (Leeds)

Tel: 0161 974 3620 (Manchester)

Originating Office

1912 Mills, Sunny Bank Mills,

Farsley, Leeds, LS28 5UJ

Project

Newsome Road, Huddersfield

Title

S38 Vehicle Tracking- Sheet 2 of 2

Client

Urban Group

Scale @ A1	Initial author	Initial checker	Approver	Initial Date			
As Shown	ASe	AL	RP	MAY 23			
Status	Purpose	Adapt Ref					
S2	Preliminary	24.21001					
Project Number	Originator	Volume	Level	Type	Role	Drp. No.	Rev.
24.21001-ACE-00-XX-DR-C-2099							P1