

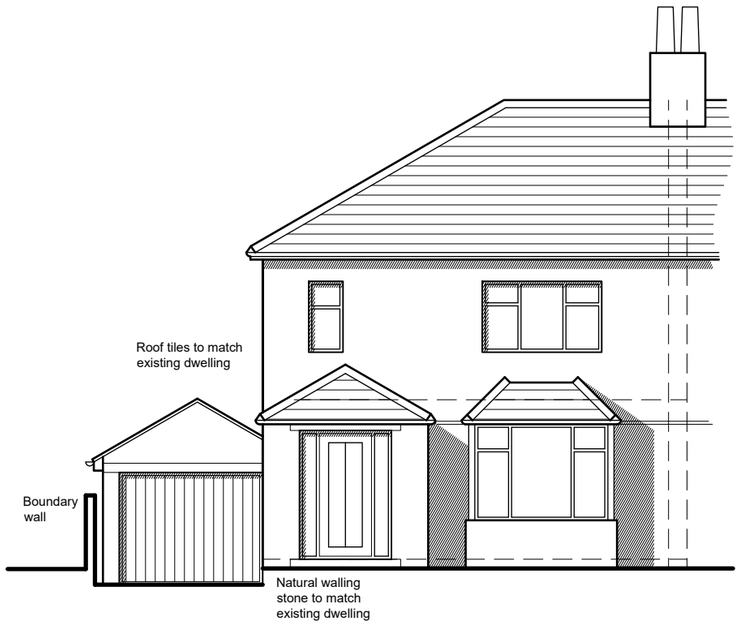



North West Elevation

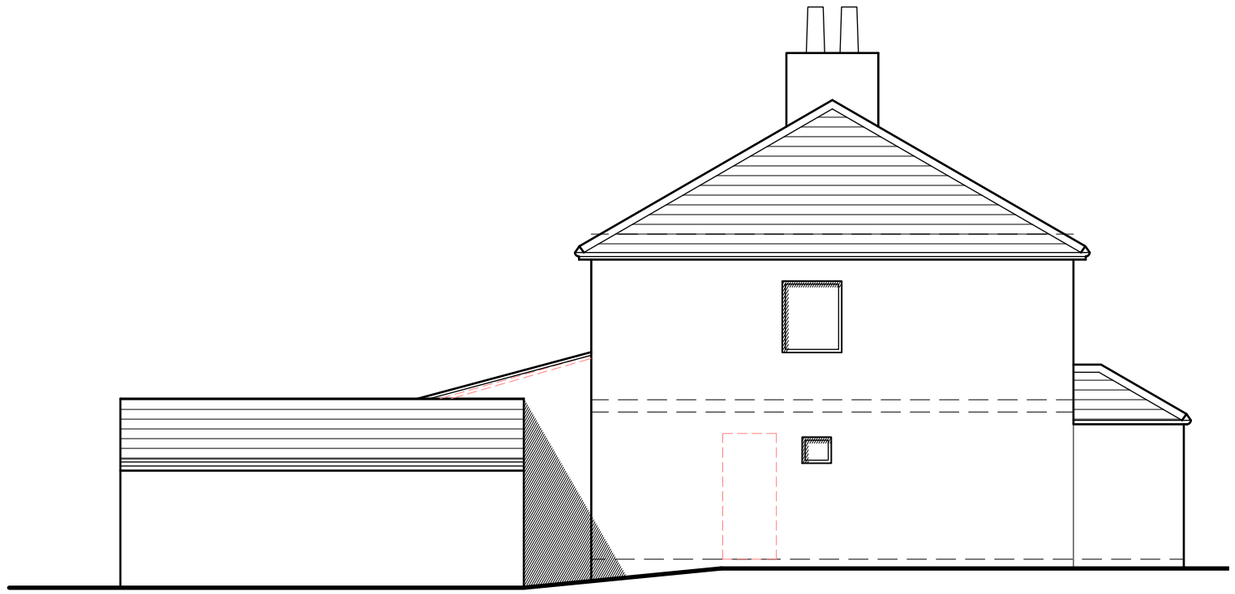

North East Elevation

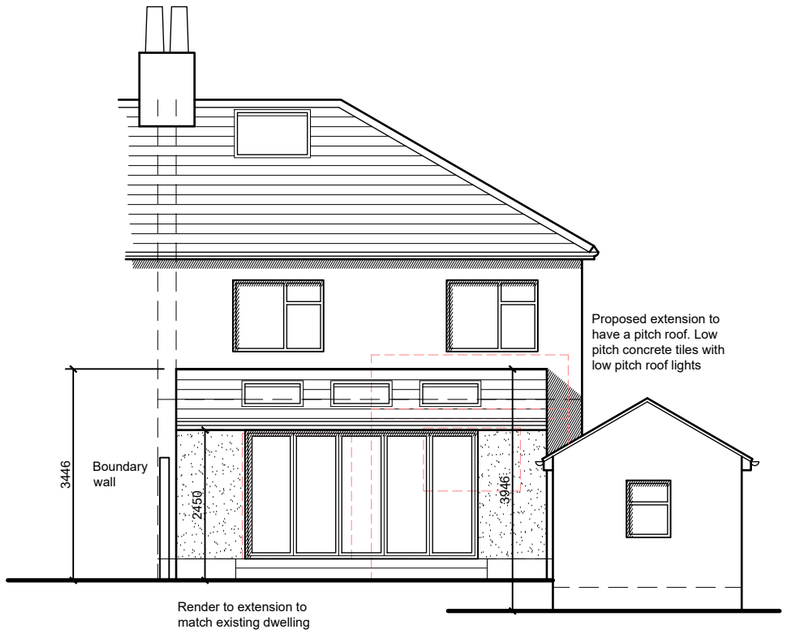

South East Elevation

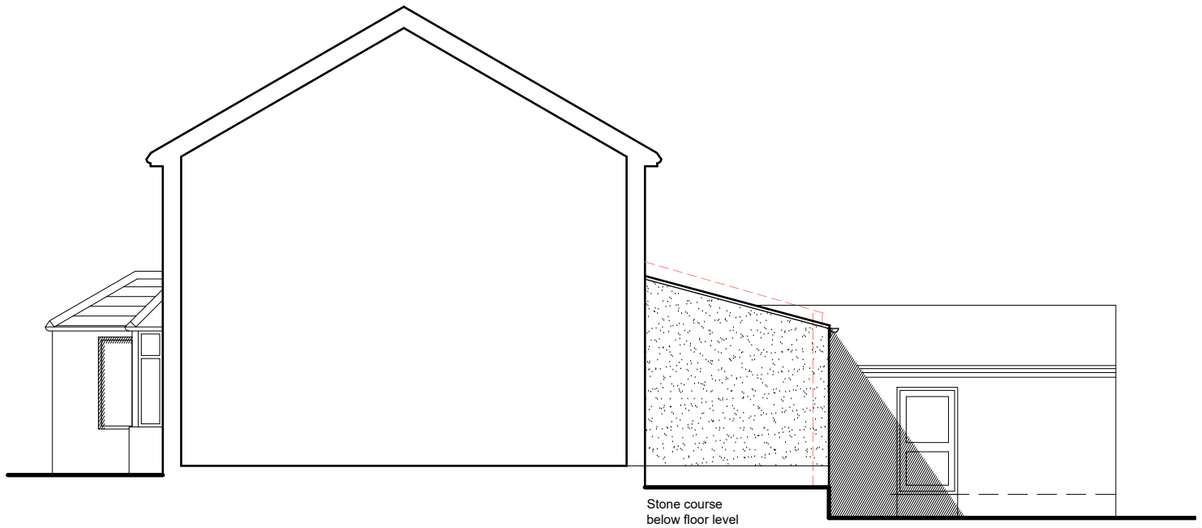

South West Elevation

Scale 1:100

0 1 2 3 4 5 10 15

NOTES

This drawing has been prepared specifically for the purpose of obtaining Planning and or Building Regulations Approval. Its suitability for other purposes without additional supplementary details and specifications cannot be guaranteed.

All dimensions are to be checked on site, any discrepancies are to be reported to the designer before work commences. Use only figured dimensions.

All structural components shown are indicative only. Details / calculations of structural members are to be provided by the Structural Engineer.

This drawing is not to be copied or divulged to a third party without written permission.

Heneghan ARCHITECTURE
enquiries@heneghanarchitecture.com
www.heneghanarchitecture.com

Revisions

P01	Preliminary Issue	21.02.23
P02	Client amendments	08.03.23
P03	Planning amendments	18.05.23

Project:

Single Storey Rear Extension

at 50 Station Road
Honley
Holmfirth

for Mr & Mrs. Taylor

Proposed Elevations

Purpose of issue: PLANNING

Drawn	DRH
Date	February 2023
Scales	1:100 @ A3
Drawing No.	2309 - 0302 - P03