
Sheet size
A1


0m	Scale 1:50	4m
0m	Scale 1:100	8m
0m	Scale 1:200	16m
0m	Scale 1:500	40m
0m	Scale 1:1250	100m

(When to scale of original plan bar = 8cm)


Notes;
1. Setting out to be the responsibility of contractor.
2. Contractor to pay particular attention to pitch of roof and headroom at stairs.
3. Any discrepancies to be reported to Colne Valley Design.

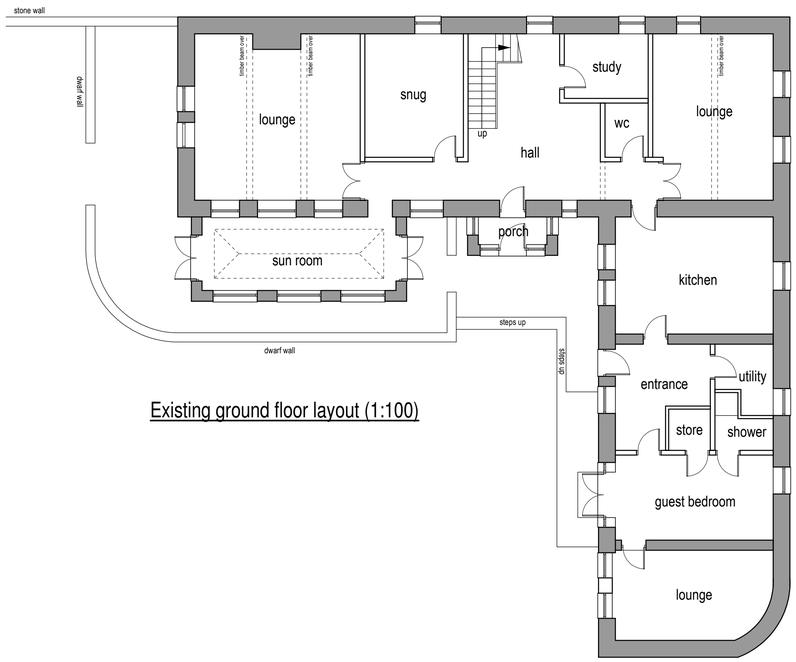


Existing ground floor layout (1:100)

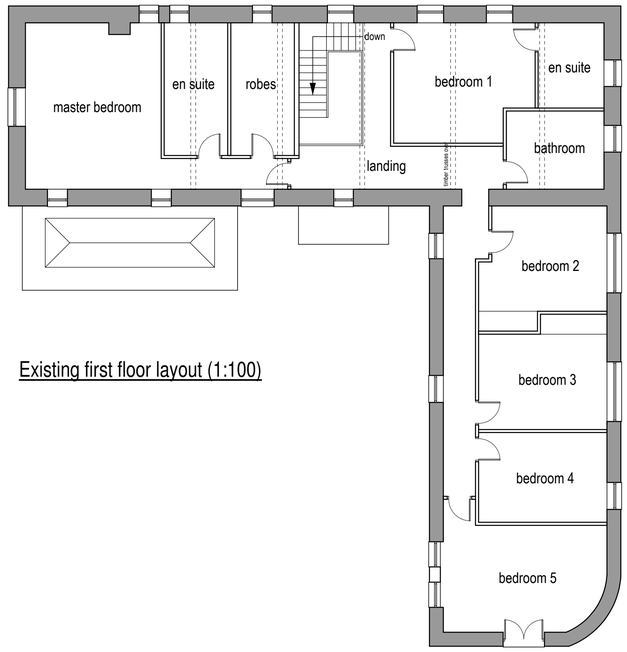

Existing first floor layout (1:100)

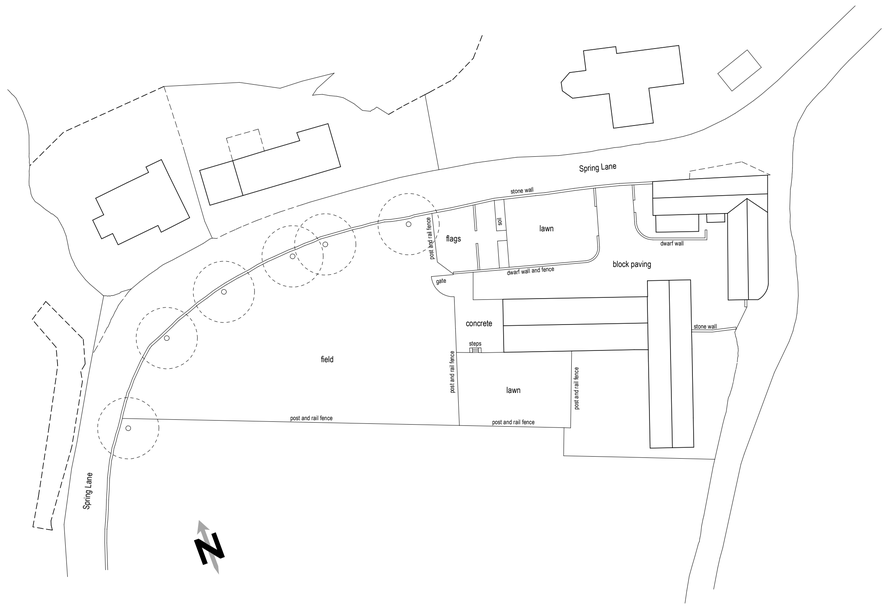

Existing block plan (1:500)

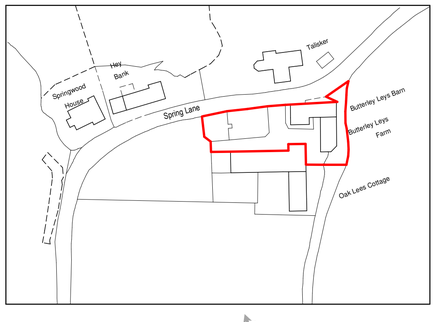

Location plan (1:1250)

Rev B 14/03/2023 Red line added to location plan.
Rev A 22/02/2023 Site and location plans added.

Colne Valley Design
8 Meadow Lane
Slaithwaite
Huddersfield HD7 5EX

Tel: 01484 842097
Mobile: 07867 803312
E-mail: mitchell@sbhomes.co.uk

Proprietor: S.A. Mitchell (ACIOB)

Project
Conversion of single dwelling into two.

For
Mr & Mrs S Lomax.

Address
Butterley Leys Farm
New Mill
HD9 7EH.

Title
Existing Layout Plans.

Job No.	Drawing number	Date
23 J 07.	01 B.	Feb 2023.