
459 Newmill road Drop Kerb

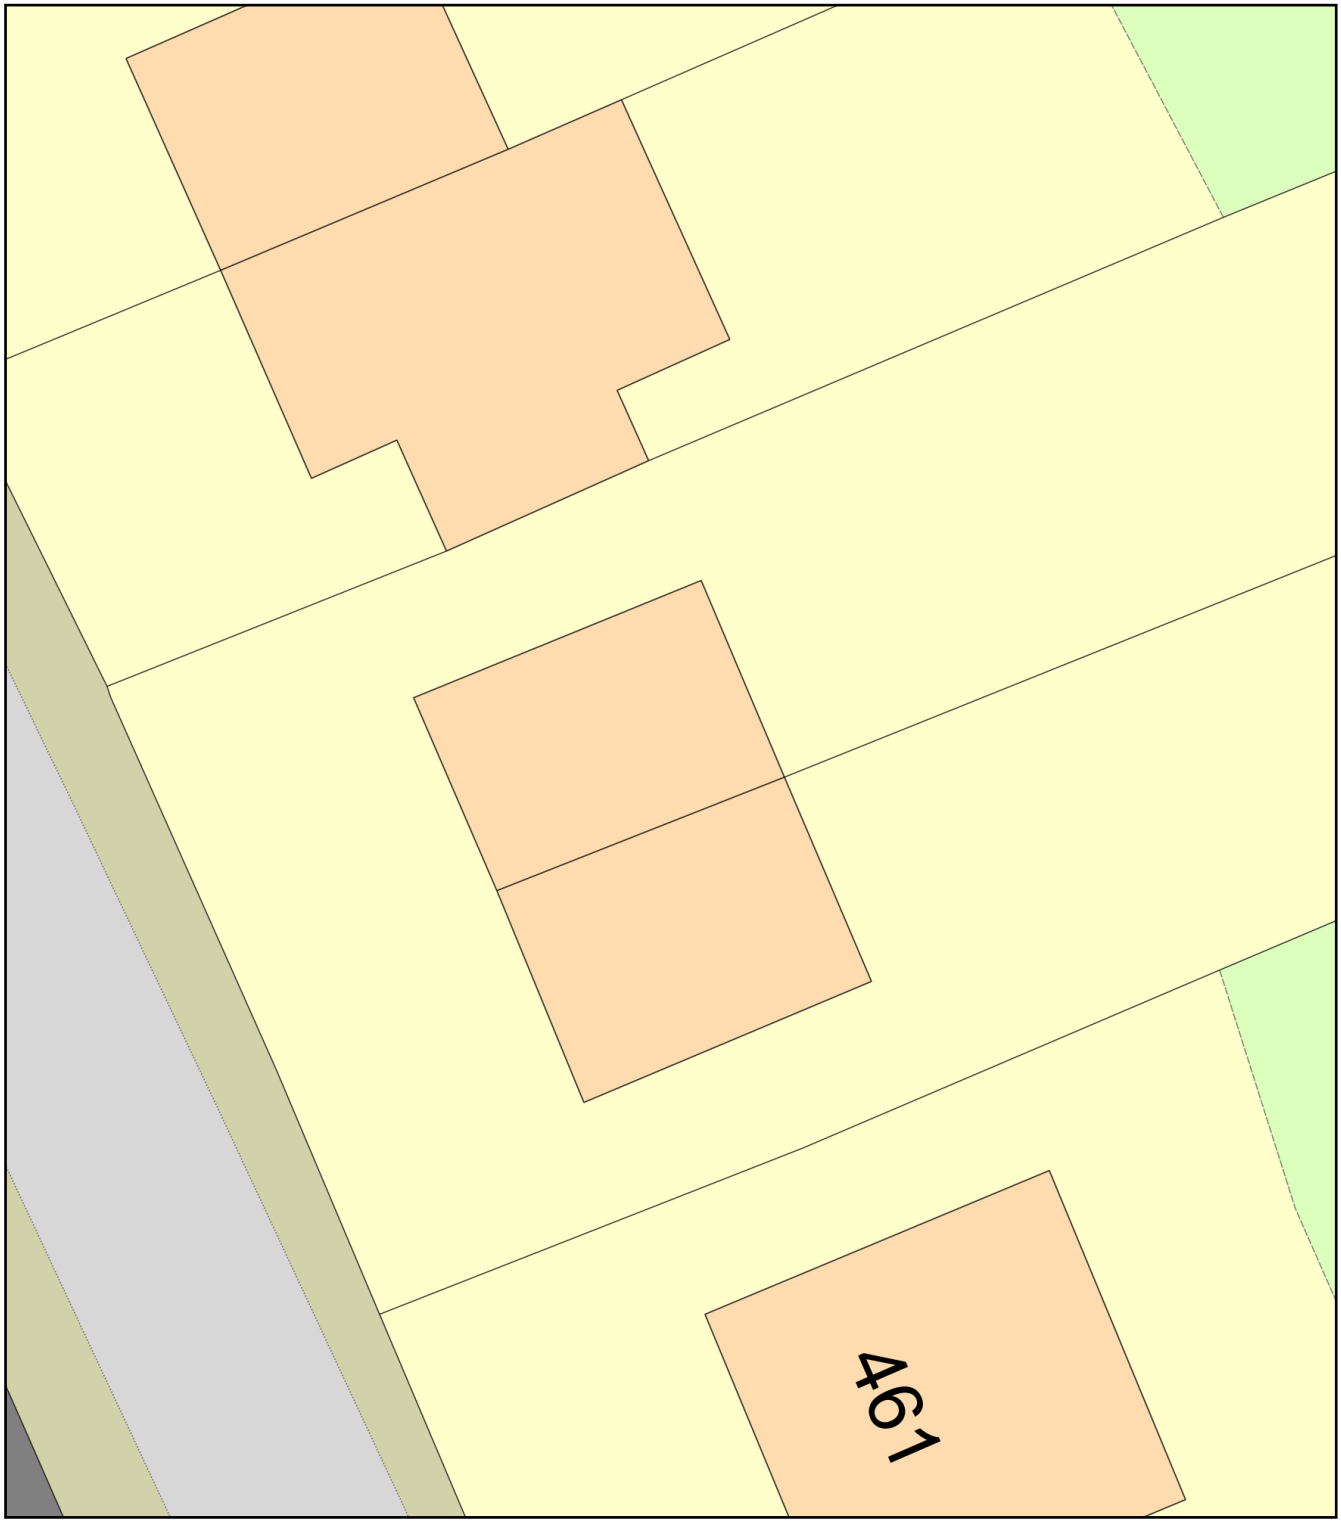

0 10

Metres

N

ReQuestaPlan

Plan Produced for: Planning

Date Produced: 17 Mar 2023

Plan Reference Number: TQRQM23076185635131

Scale: 1:200 @ A4

© Crown copyright and database rights 2023 OS 100042766