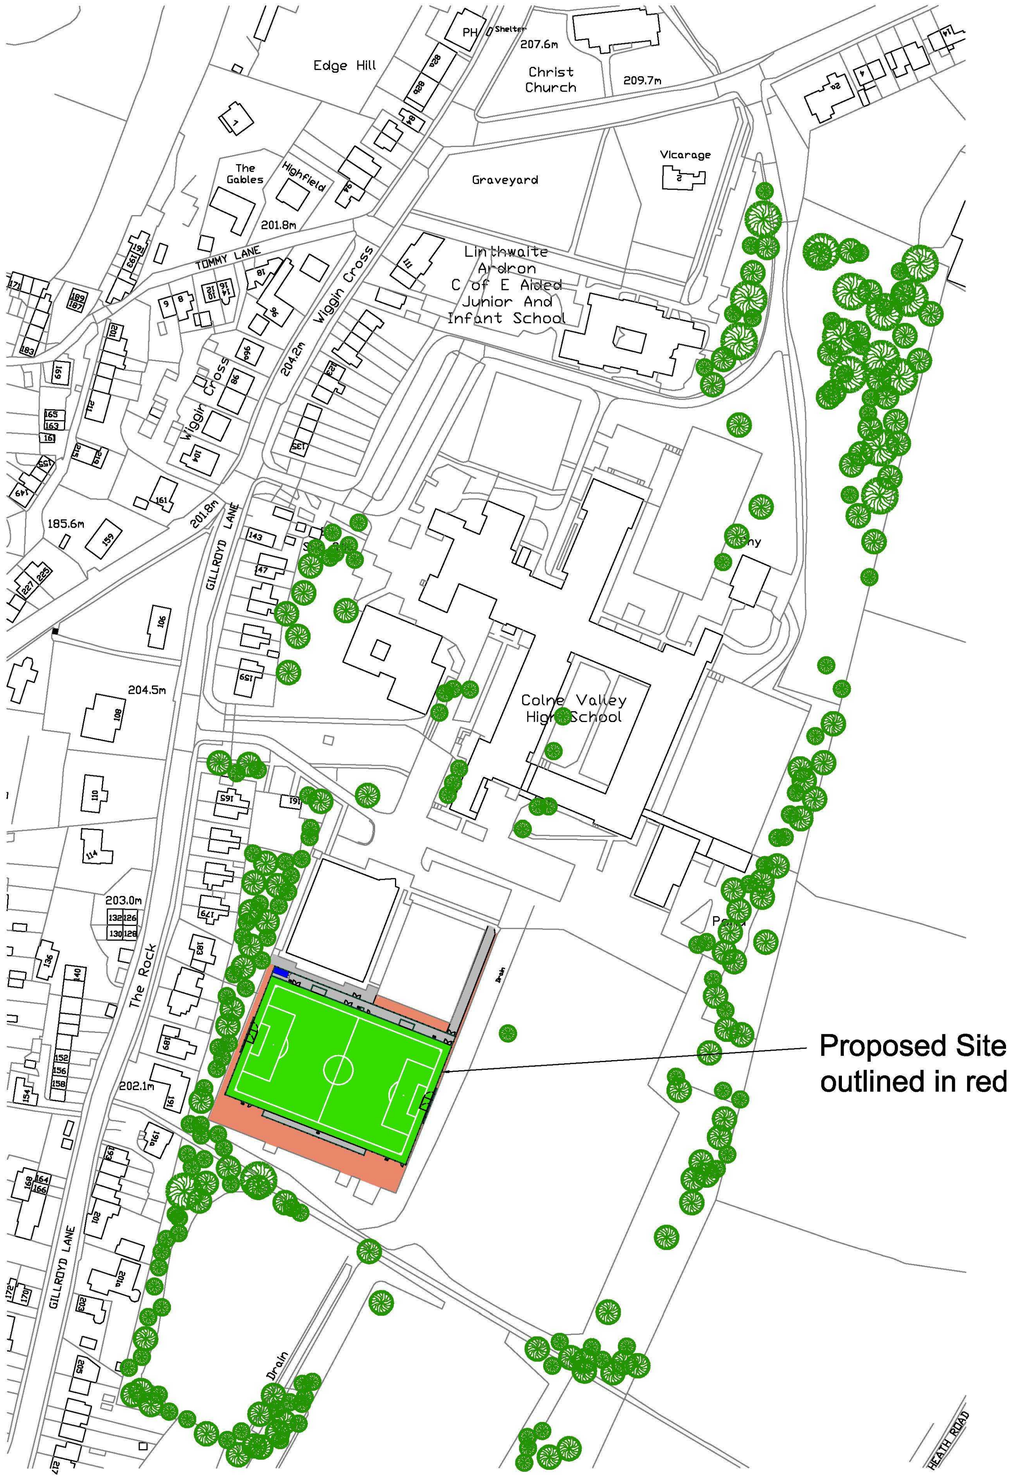

0m 20m 40m 60m 80m 100m 120m 140m 160m 180m 200m 220m 240m

Scale bar 1 : 1250

1 - ALL DIMENSIONS TO BE CHECKED ON SITE PRIOR TO COMMENCEMENT OF WORKS.
2 - THIS DRAWING IS © COPYRIGHT. THIS DRAWING AND DESIGN MUST NOT BE COPIED OR USED WITHOUT THE EXPRESS CONSENT OF MUGA-UK LTD
3 - ALL PERSONNEL SHOULD BE AWARE OF THE HEALTH AND SAFETY PLAN WHICH IS RETAINED IN THE SITE MANAGERS OFFICE

HEALTH AND SAFETY NOTE

ALL PERSONNEL SHOULD BE AWARE OF THE HEALTH AND SAFETY PLAN WHICH IS RETAINED IN THE SITE MANAGERS OFFICE

NOTES

REVISIONS

MUGA UK
SPORTS PITCH CONSULTANTS
Mill Farm Hathern Road Shepshed Leicestershire
LE12 9RP t: +44 (0) 1509 503408 f: +44 (0) 1509 506420

PROJECT TITLE	PROJECT NUMBER
COLNE VALLEY HIGH SCHOOL	MUK1973

TITLE

PROPOSED 3G PITCH LOCATION PLAN

DRAWING No	REV	SCALE
MUK1973-05	B	1:1250

DRAWN BY	Neil McHugh	DATE	02-06-18
CHECKED BY		SIZE/PLOT	A1
ACAD FILE			