The use of this data by the recipient acts as an agreement of the following statements. Do not use this data if you do not agree with any of the following statements:-

Ryder Architecture has co-ordinated relevant information received from third parties, but are not responsible for the content of the information received from others.

The controlled version of this drawing should be viewed in DWF or PDF format not DWG or other formats. All prints of this drawing must be made in full colour.

Where this drawing has been based upon Ordnance Survey data, it has been reproduced under the terms of Ryder Licence No. 100000144. Reproduction of this drawing in whole or in part is prohibited without the prior permission of Ordnance Survey.


Do not scale the drawing. Use figured dimensions in all cases. Check all dimensions on site. Report any discrepancies in writing to Ryder before proceeding.

Scale Bar (m)

0 1 2 4 8

Building Key

1 : 20

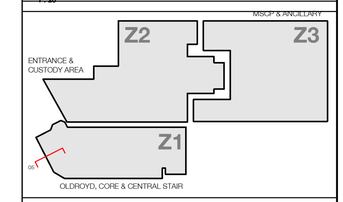

General Notes

Denotes extent of existing walls, floors building elements.

Dashed blue line denotes extent of waterproofing intent where applicable.

To be read in conjunction with waterpoofing subcontractor design details and specifications and relevant 1:5 and 1:10 architectural details

All below ground waterproofing and tanking are shown as intent only. These are to be read in conjunction with the waterproofing detailed drawings and specifications and manufacturers recommendations.

Suitable Waterstop to be included to all joints between concrete to manufacturers recommendations.

Fire Protection Notes


30 min. Slab edge cavity barrier / fire stopping

NOTE

Existing window reveals to be reviewed once existing windows are removed to confirm cavity closer requirements.

60min cavity barrier/closer

To be read in conjunction with fire strategy plans and elevations for protection extent (drawing series 46xxx.

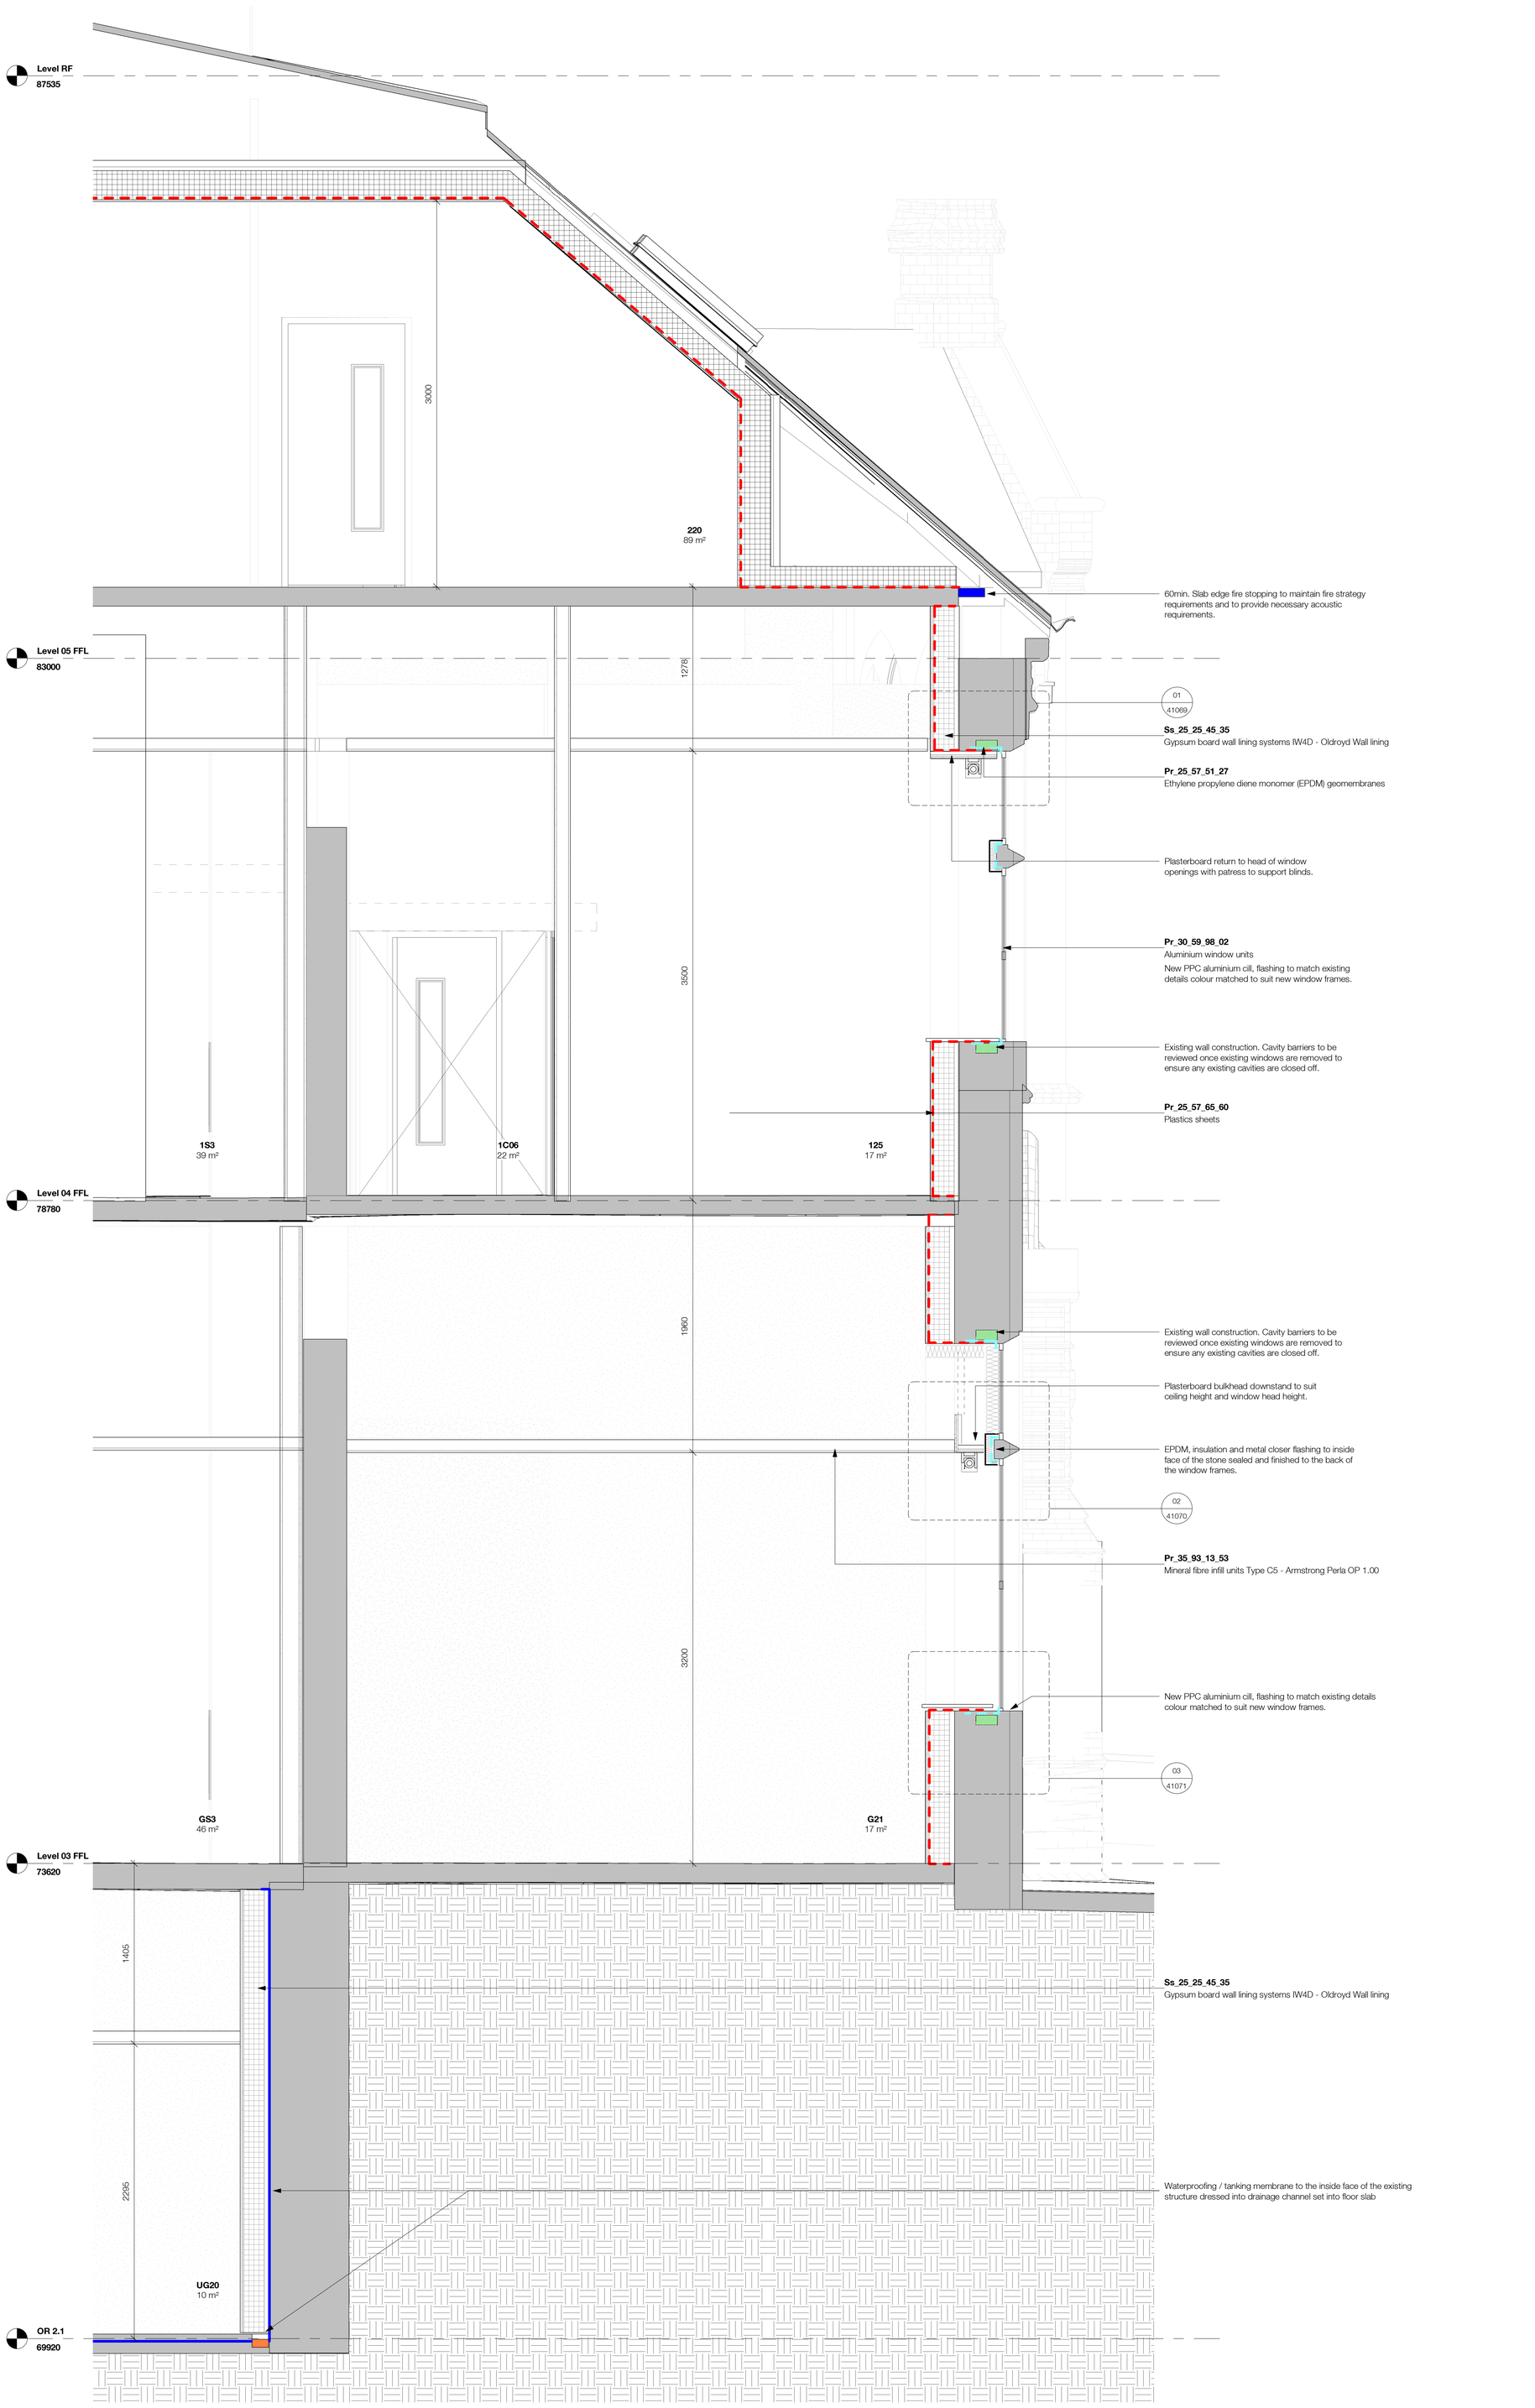

Rev	Description	Drawn	Checked	Date
P1	First Issue.	SAY	SAY	13/01/23

Suitability
Issued for Review and Comment

Project
6BKD1
Wilmott Dixon

Drawing
Strip Sections 05 - Oldroyd Building

Drawing Number

Project ID	Originator	Zone	Level	Type	Role	Number
6BKD1	- RYD	- Z1	- ZZ	- DR	- A	- 21016

Project Number	Scale at A0	Status	Revision
3273-01	1 : 20	S3	P1

info@ryderarchitecture.com
www.ryderarchitecture.com
Ryder

05 Strip Section 05 - Oldroyd Building

1 : 20