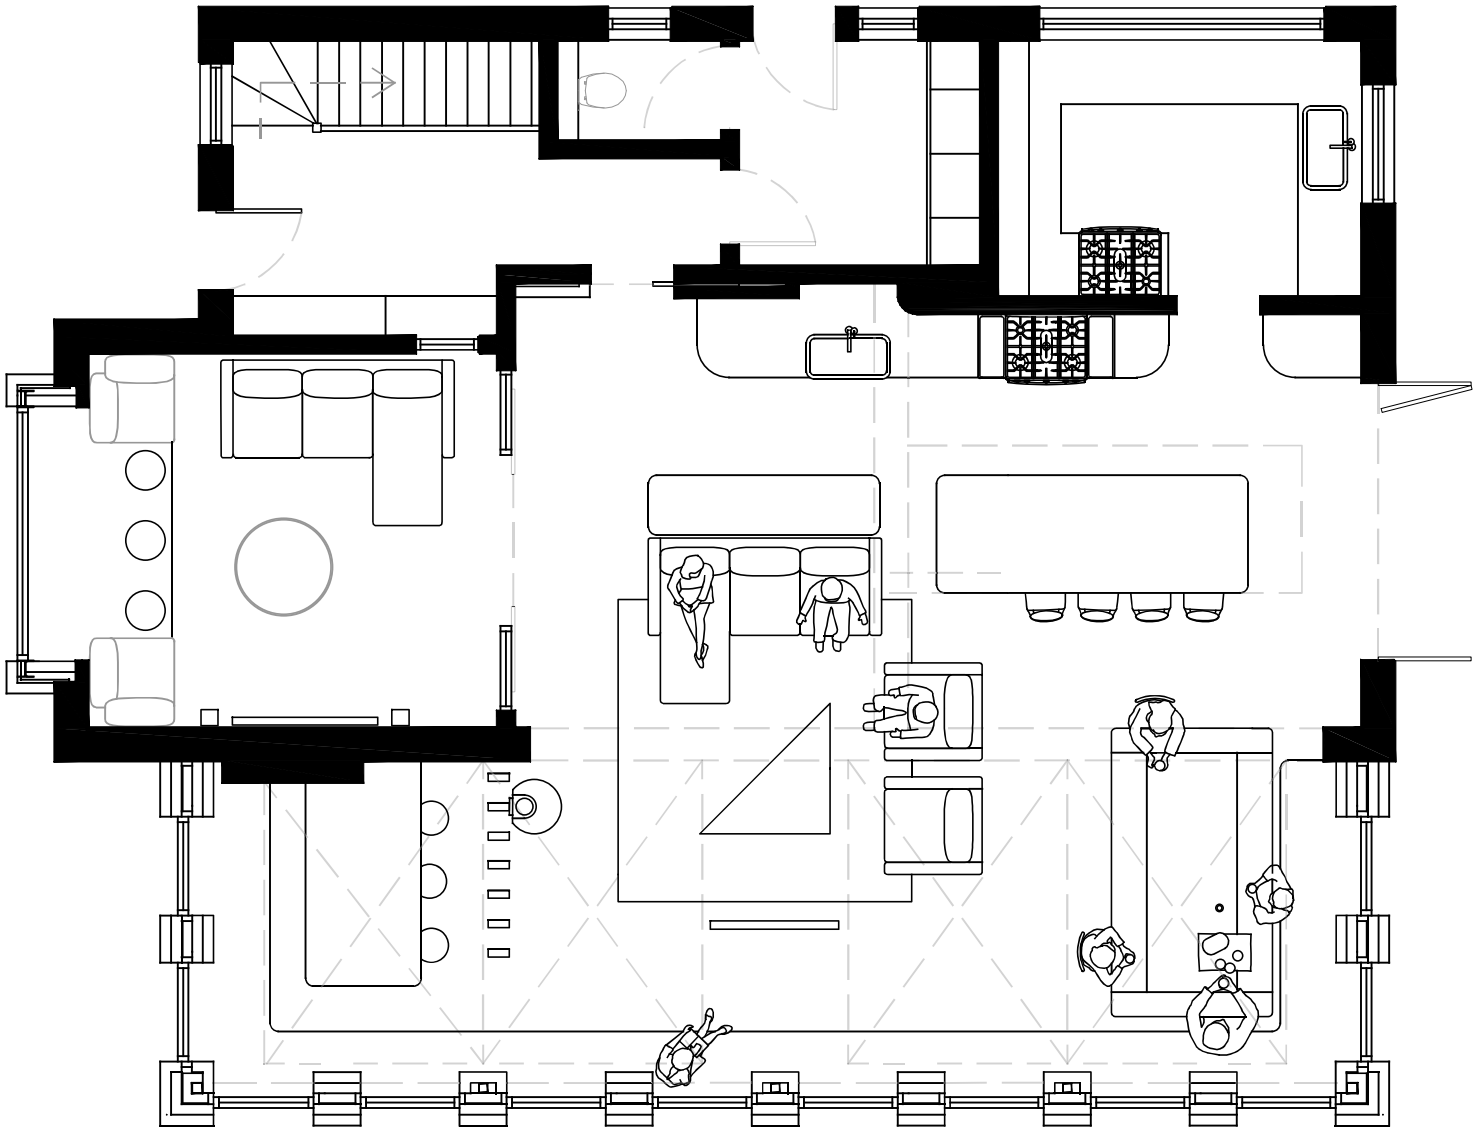

FP4

GROUND FLOOR PLAN PROPOSED

SCALE: 1:50 @ A3

place for humans

BLAKE HALL DRIVE.
MIRFIELD.

GROUND FP
PROPOSED

SCALE: 1:50 @ A.3

A3.3

DRAWN BY: Joe Robertshaw