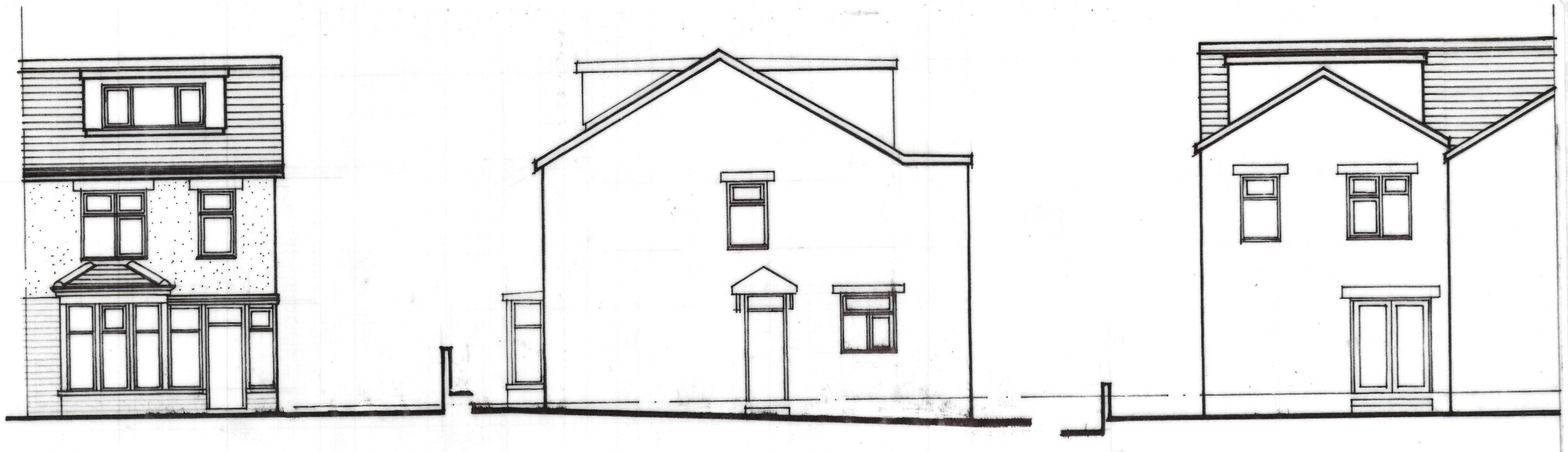

FRONT ELEVATION

SIDE ELEVATION

REAR ELEVATION

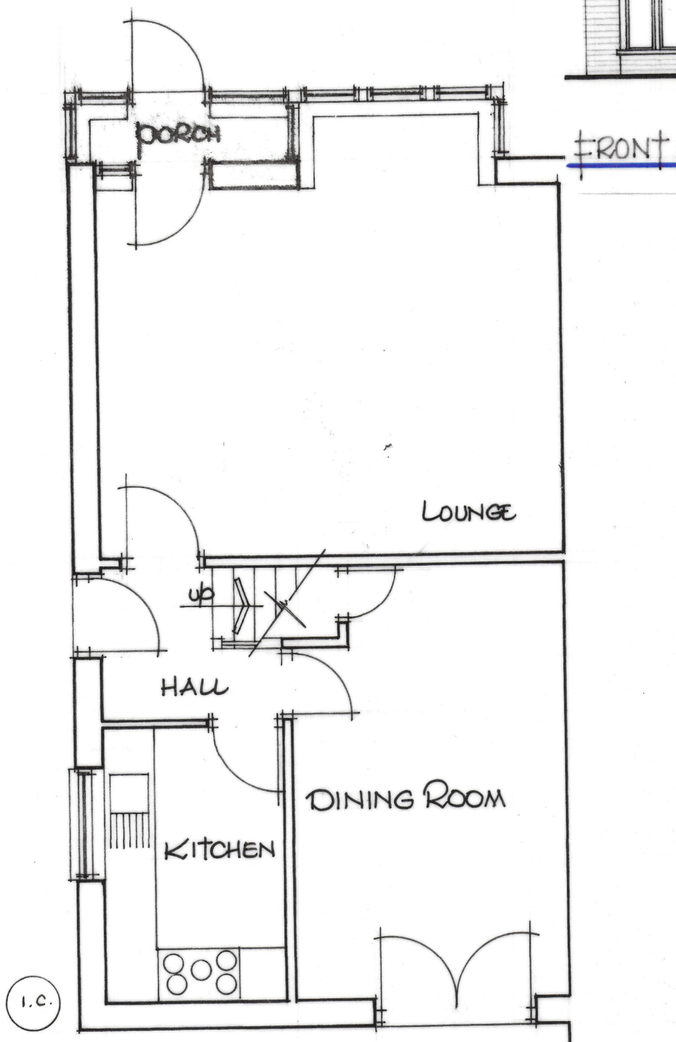

GROUND FLOOR PLAN

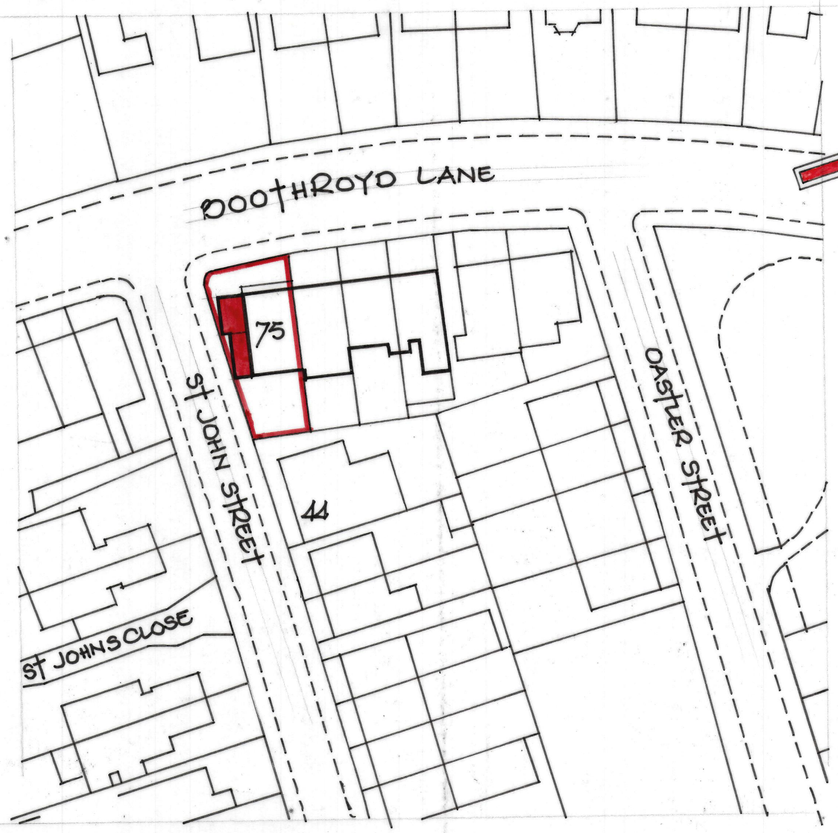

BLOCK PLAN

SCALE 1:500

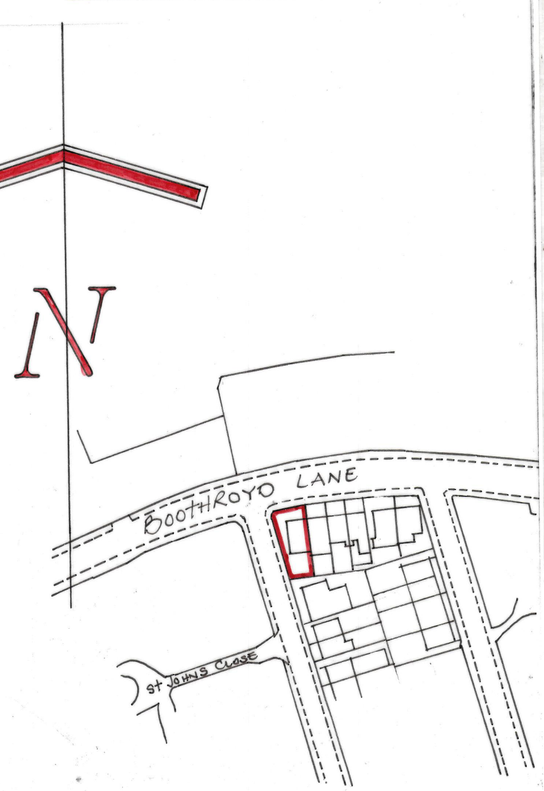

LOCATION PLAN

SCALE 1:1250

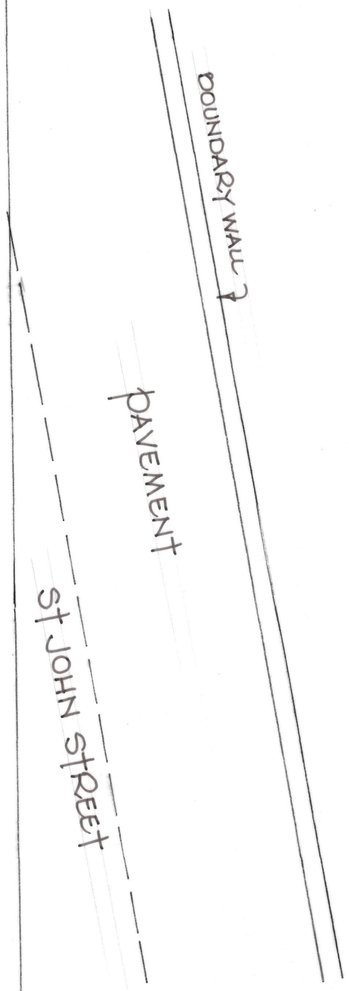

Shabir Hussain

75, BOOTHROYD LANE,
DEWSBURY,
WF13 2LL

SCALE 1:50, 1:100
MARCH, 2023.

1