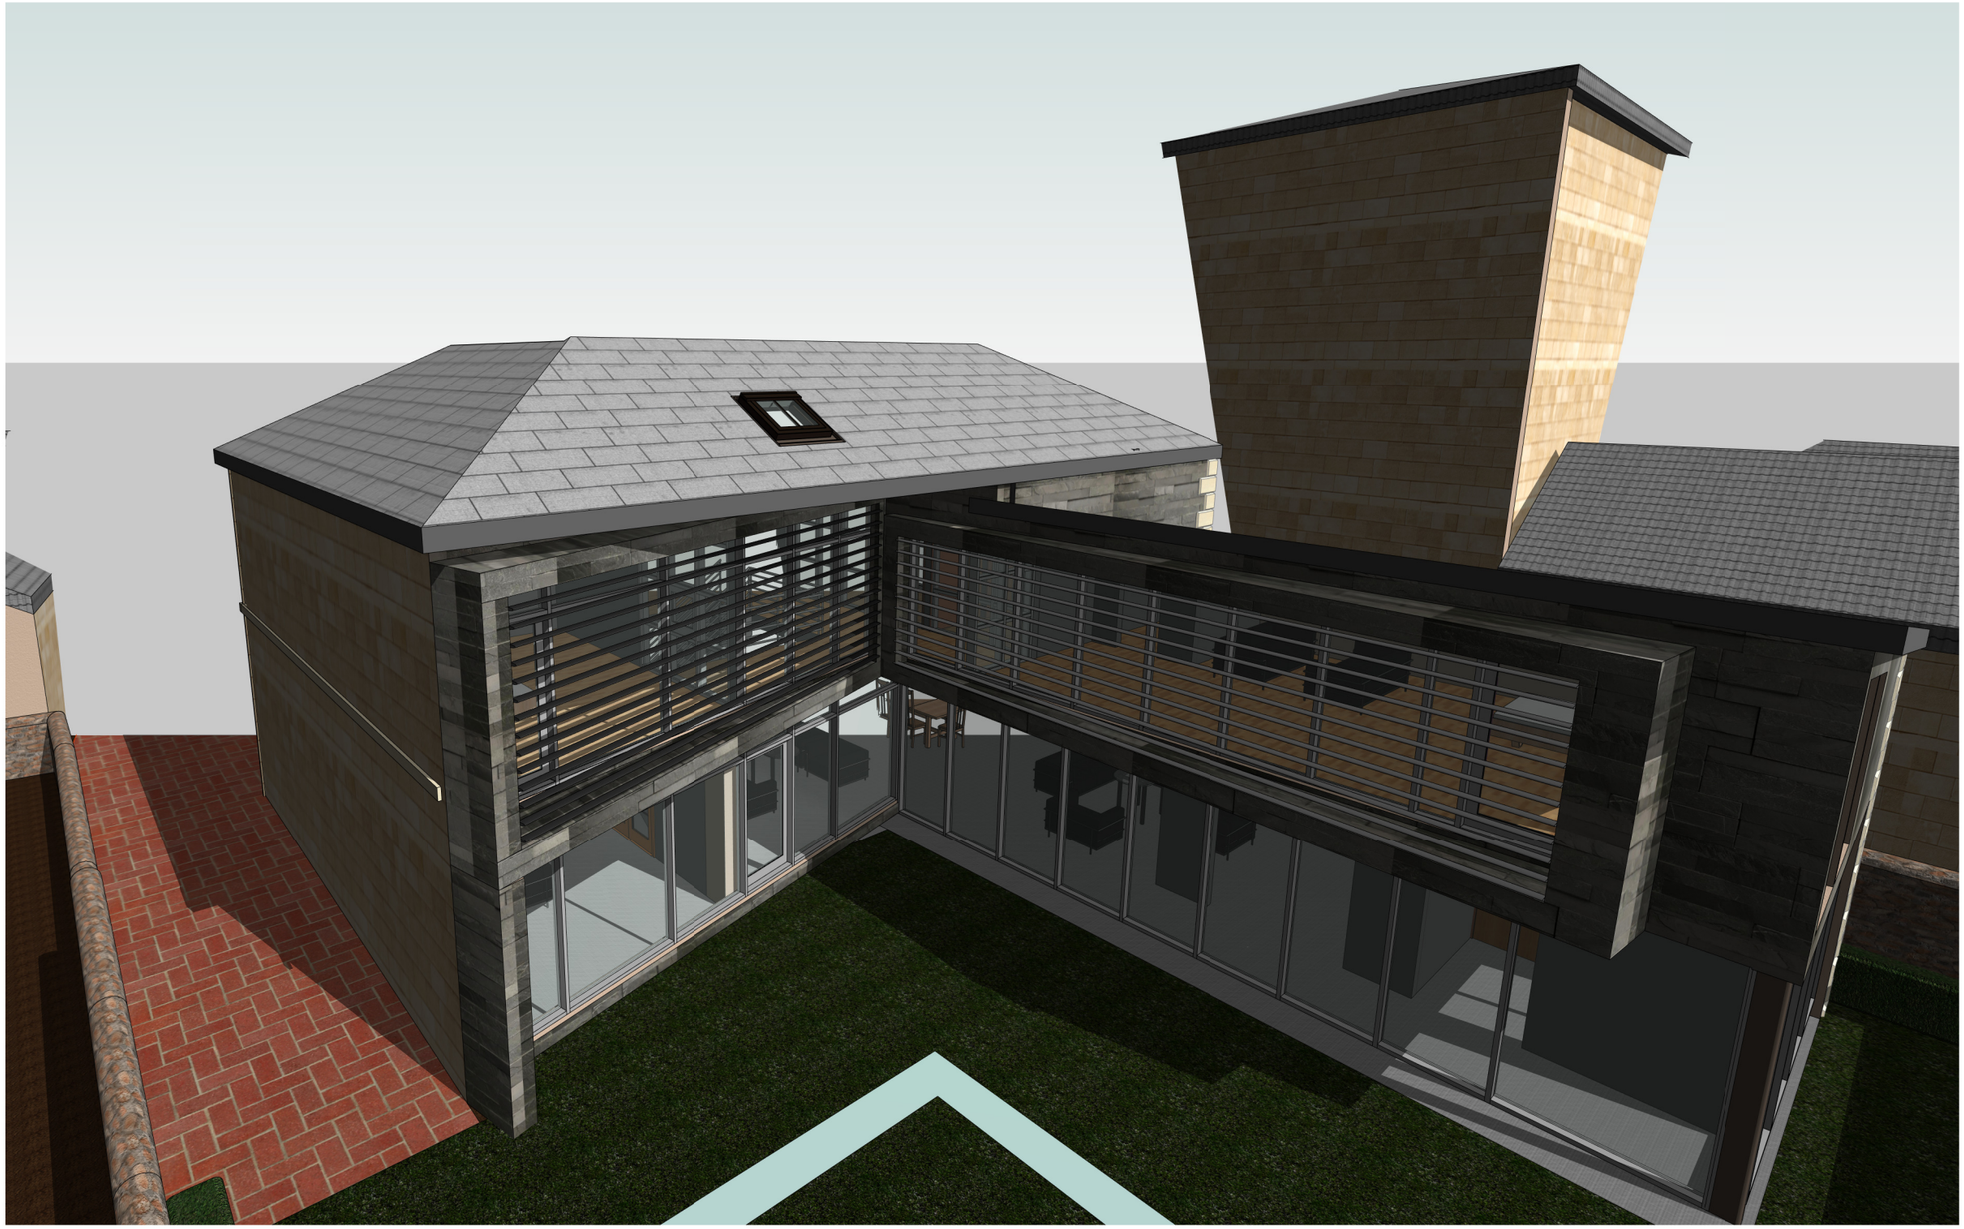

1 3D View 3

No.	Description	Date

363 Architecture

CODE	STATUS	SUITABILITY DESCRIPTION	PURPOSE OF ISSUE

PROJECT
287 OXFORD ROAD

SHEET
PROPOSED 3D VIEW 3

CLIENT
PARVAZ AFTAB

Date	Project number	Scale (@ A3)
11/02/2021	PROJ12	

Drawn by	DRWAING NUMBER	REV
MSA	PROJ12-XX-ZZ-ZZ-DR-A-503	

Checked by
RM