

1. Existing Street Scene - New Hey Road

Scale 1:200

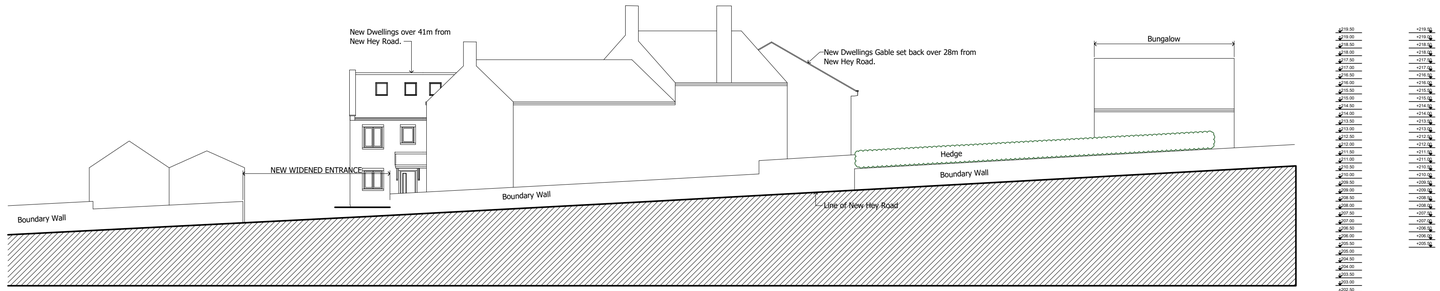

2. Proposed Street Scene - New Hey Road

Scale 1:200

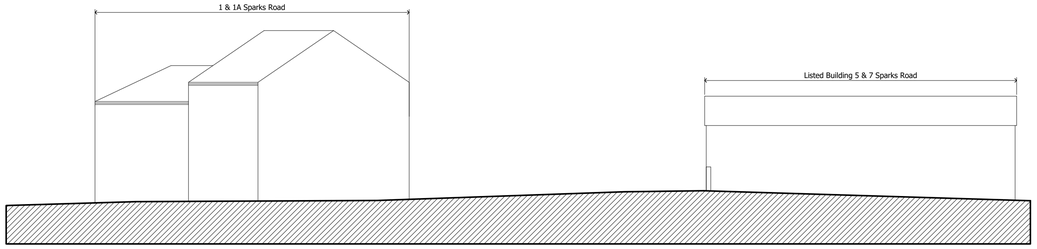

3. Existing Street Scene - Oakes Road South

Scale 1:200



4. Proposed Street Scene - Oakes Road South

Scale 1:200



Site 3D View - 2023

drawmyextension.co.uk

DME Group Ltd
21A Phoebe Lane Industrial Estate,
Phoebe Lane, Halifax, HX3 9EX

T. +44 0300 303 3168
E. hello@drawmyextension.co.uk
W. www.drawmyextension.co.uk

All work to be carried out in accordance with the requirements of the Building Regulations and the Water Authority Regulations currently in force.

Do not scale from this drawing. DME to be notified of any discrepancies.

Verify relevant dimensions on site before commencing work or preparing shop drawings.

This drawing is copyright.

REV	DATE	AMENDMENT

1:1250 (0 10m 20m 50m) 1:100 (0 1m 2m)
1:500 (0 5m 10m 20m) 1:50 (0 0.5m 1m 2m)
1:200 (0m 2m 4m) 1:20 (0 0.5m)

PROJECT
Proposed Development
Land at 1 & 1a Sparks Road
Huddersfield, HD3 4BX
DRAWING TITLE
Street Scenes

PROJECT NO.	DRAWING. NO.	REVISION
22216	06	A

STATUS PLANNING SUBMISSION

SCALE @ A1 1:50 DATE Nov 22 DRAWN SS