# 37 High street - Location Plan

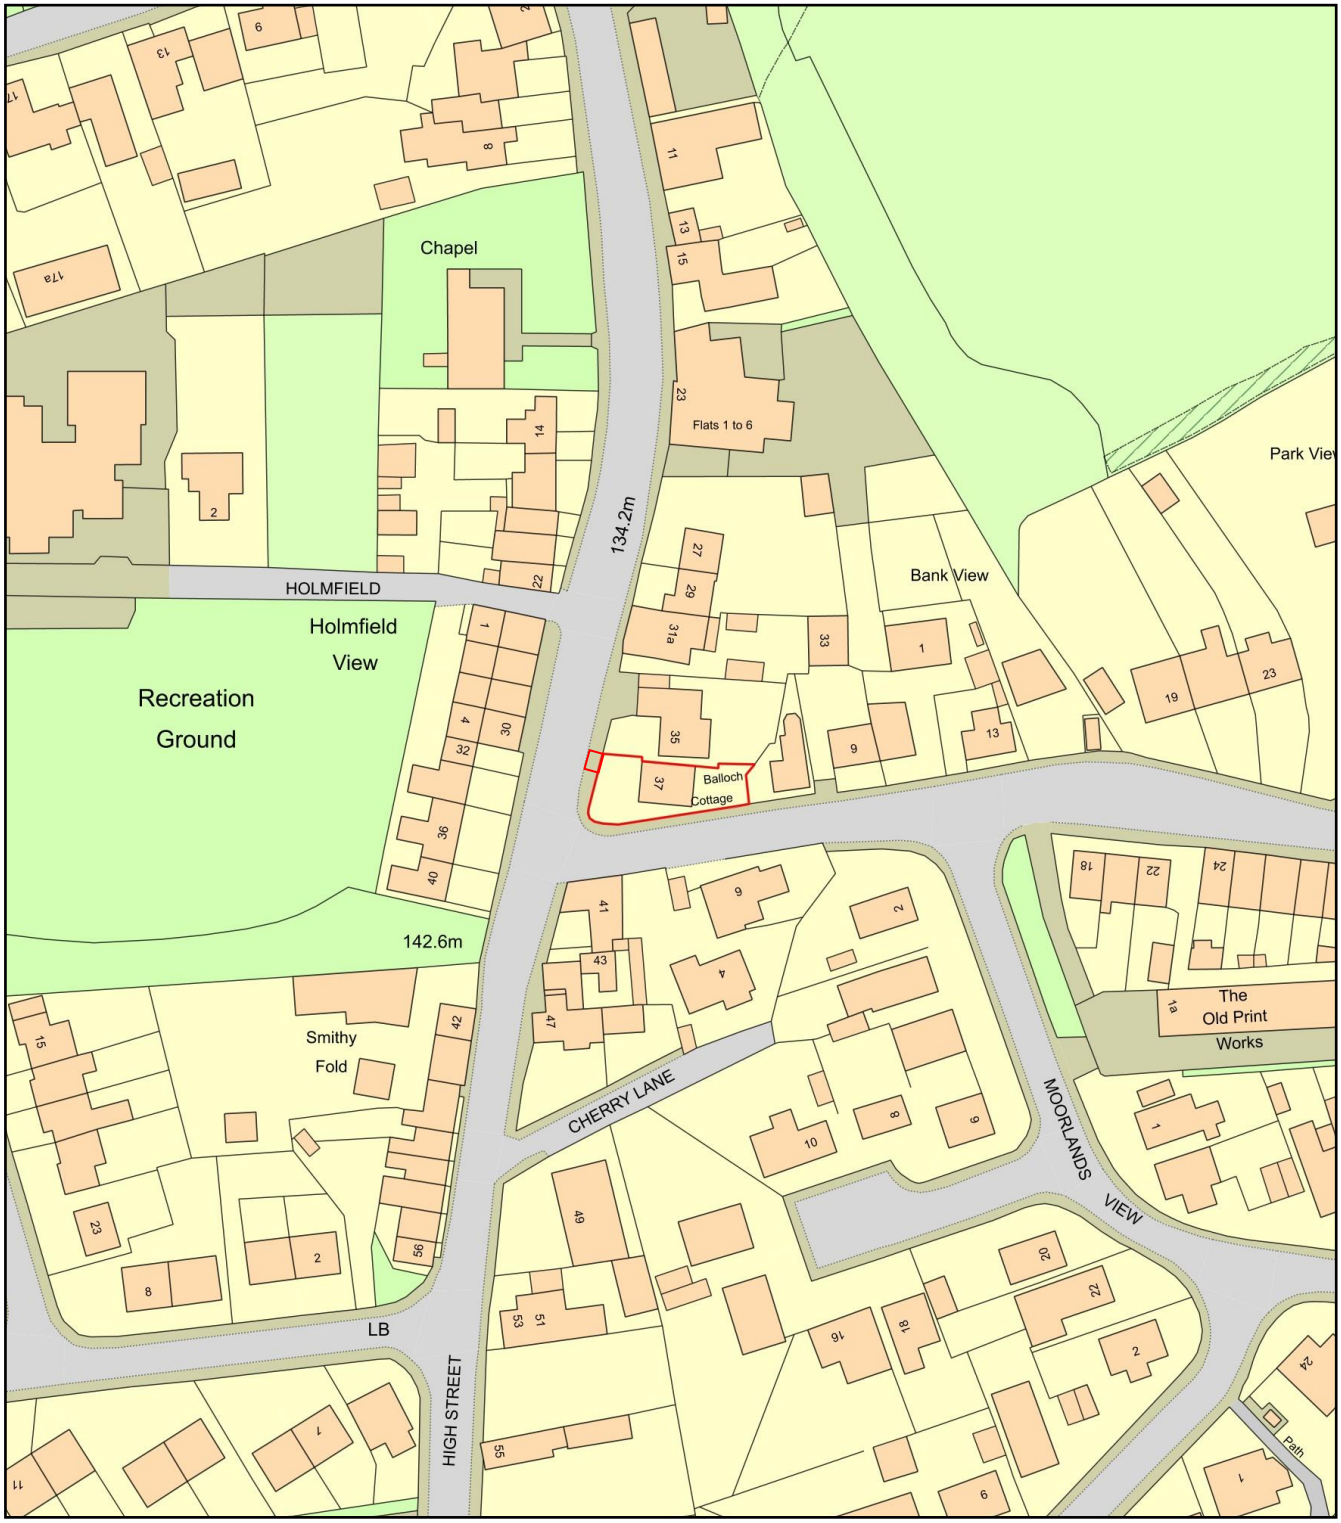


0 50
Metres

N

ReQuestaPlan

Plan Produced for: driveway application

Date Produced: 29 Mar 2023

Plan Reference Number: TQRQM23088102338937

Scale: 1:1250 @ A4

© Crown copyright and database rights 2023 OS 100042766