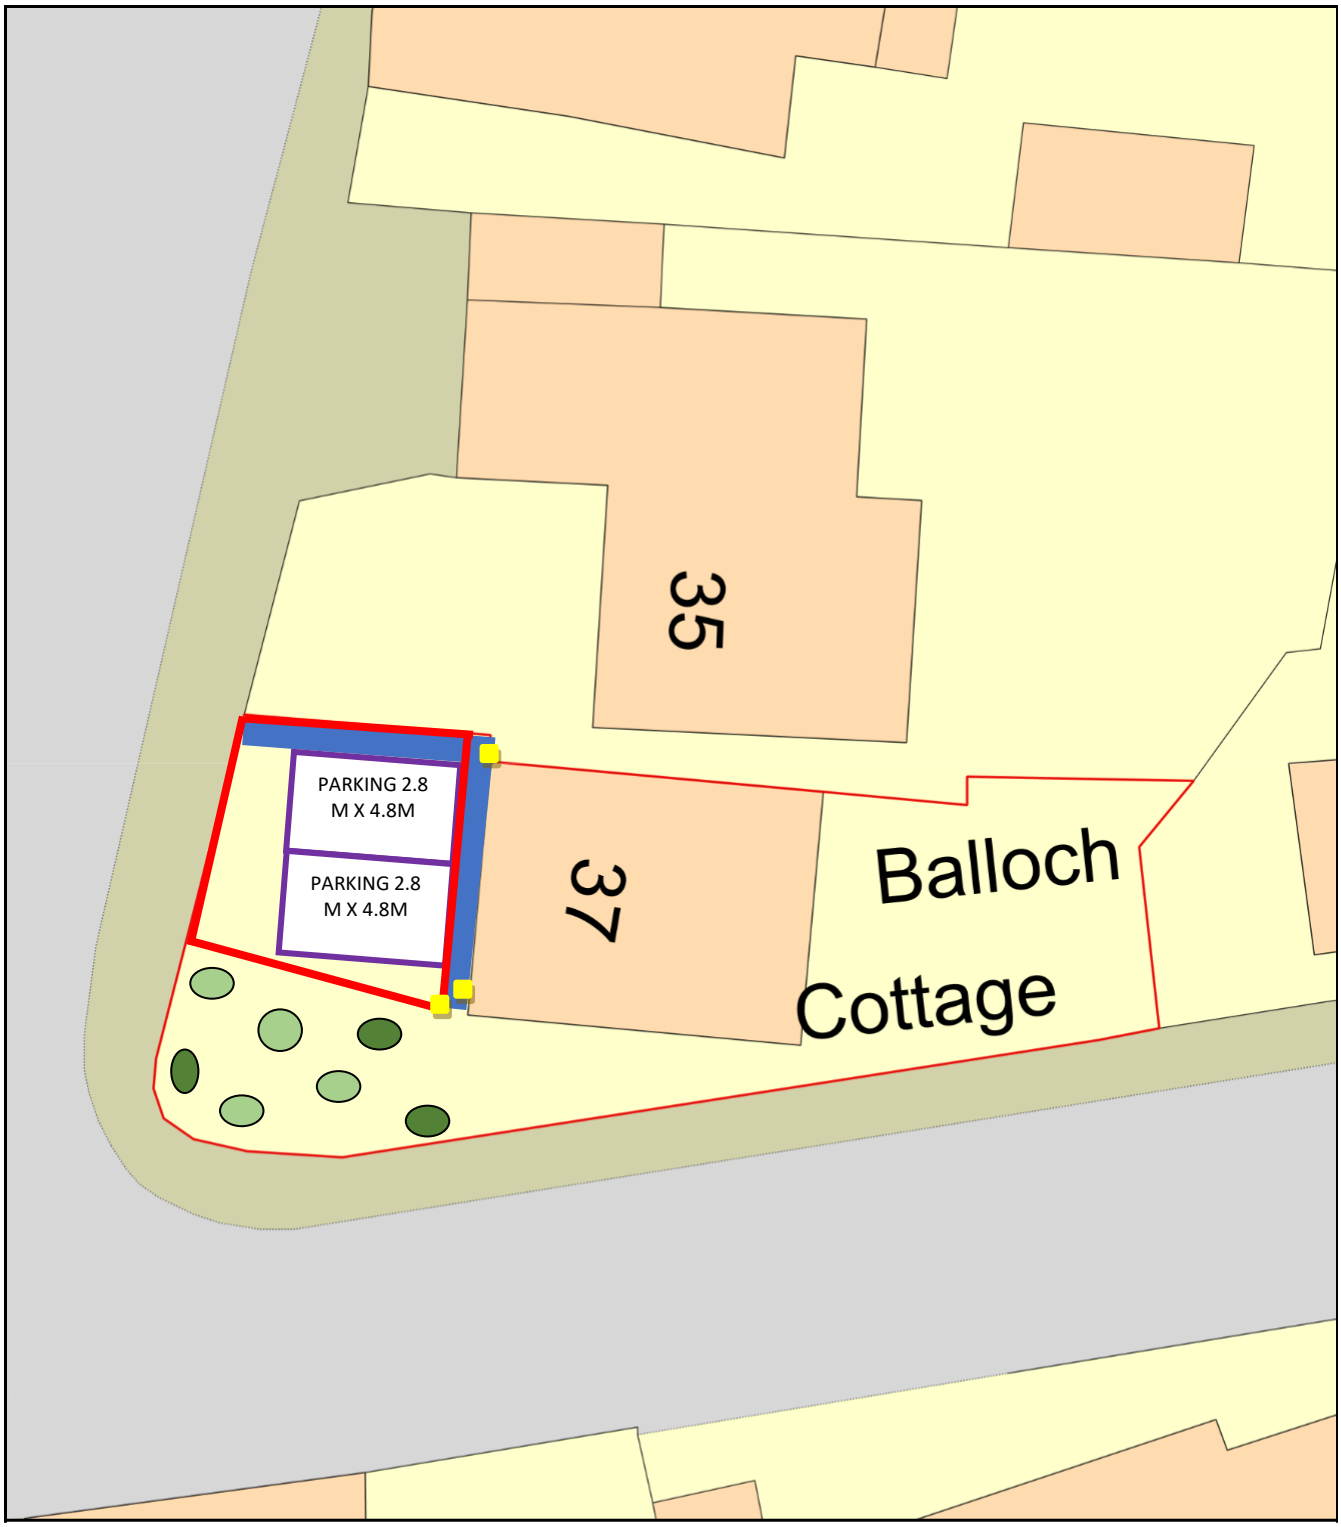

0 10
Metres

N

ReQuestaPlan

Plan Produced for: driveway application

Date Produced: 29 Mar 2023

Plan Reference Number: TQRQM23088102118315

Scale: 1:200 @ A4

© Crown copyright and database rights 2023 OS 100042766