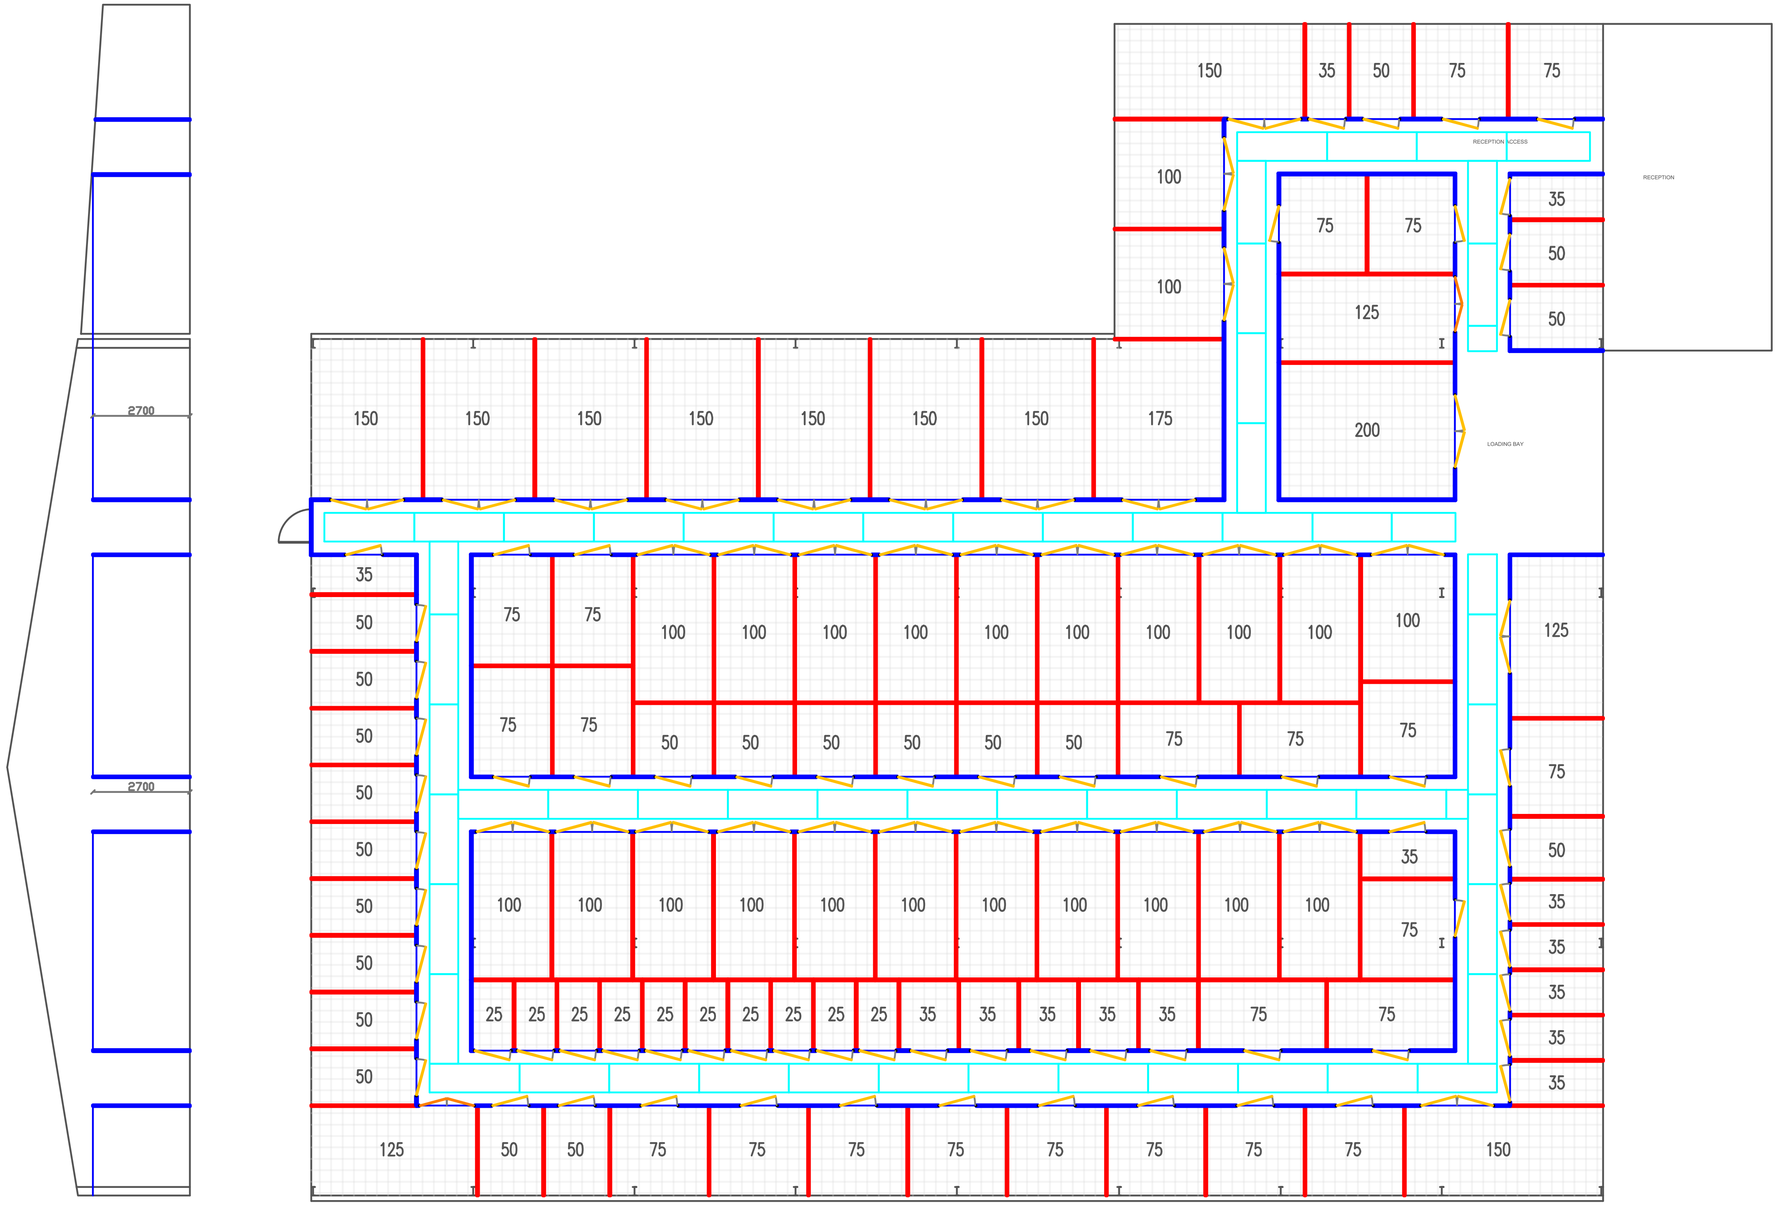

DRAWING INFORMATION

Customer: Josh Turner	Date: 21.02.23
Site Location: Holmfirth	Sheet No: 01
Floor: GF	Rev No: 00
Dwg No: 01D-23-3375	Scale: NTS
	Drawn By: DL

TOTAL UNIT MIX

PARTITION SPECIFICATIONS

System Height: TBC	Soffits: TBC
Kicker Plates: TBC	Corner Guards: Included
Kicker Plate Type & Height: TBC	Corner Guard Type & Height: Chequer 1250mm
Mesh: TBC	Wall Guards: Not Included

DOOR SPECIFICATIONS

Door Type: Swing	Latch Type: Kuboid Slide Latch
Door Opening Height: 2100 mm	
Door Colour: TBC	
Door Frame Colour: White	

MEZZANINE

Floor Finish Level: TBC	Floor to Ceiling Height: TBC

LEGEND

Partitions

White Corridor Wall Panels	Aluzinc Internal Wall Panels	Aluzinc Lining Panels

Doors

Single Swing	Double Swing	Rollers
1000 750	2000 1500	2000 1500 1000

Other

Mezzanine Column	Unit Size	Soffit Panel	Mesh	Wall Guard
	100	2500 600		

NOTE:

1. Do not scale from drawing. Use stated dimensions only.
2. Drawing for budget purposes only. Kuboid cannot accept responsible for the accuracy of information supplied on this drawing by others.
3. All works to be in accordance with building codes of British and other relevant codes.

Copyright:

This drawing is confidential & is the property of Kuboid Ltd. It must not be reproduced either wholly or in part, or handed to a third party, without written permission of Kuboid Ltd. This drawing is provided free of charge in pdf format only and not to scale; a scaled drawing, either printed or in AutoCad can be provided at a cost of £1200, this charge would then be deducted from any resulting purchase order.

This design is only the suggested layout of Kuboid Ltd and is subject to approval by the local authority. Any changes to this layout must be notified to the Kuboid installer and the appropriate forms must be signed by the customer.

Unit sizes are approximate and taken from centre to centre of bottom tracks.
All corridors 1.5m wide unless otherwise indicated.

Kuboid

4 Brooklands Court, Kettering Venture Park,
Kettering, Northamptonshire, NN8 4HB
T. 0044 (0) 1933 222 535