



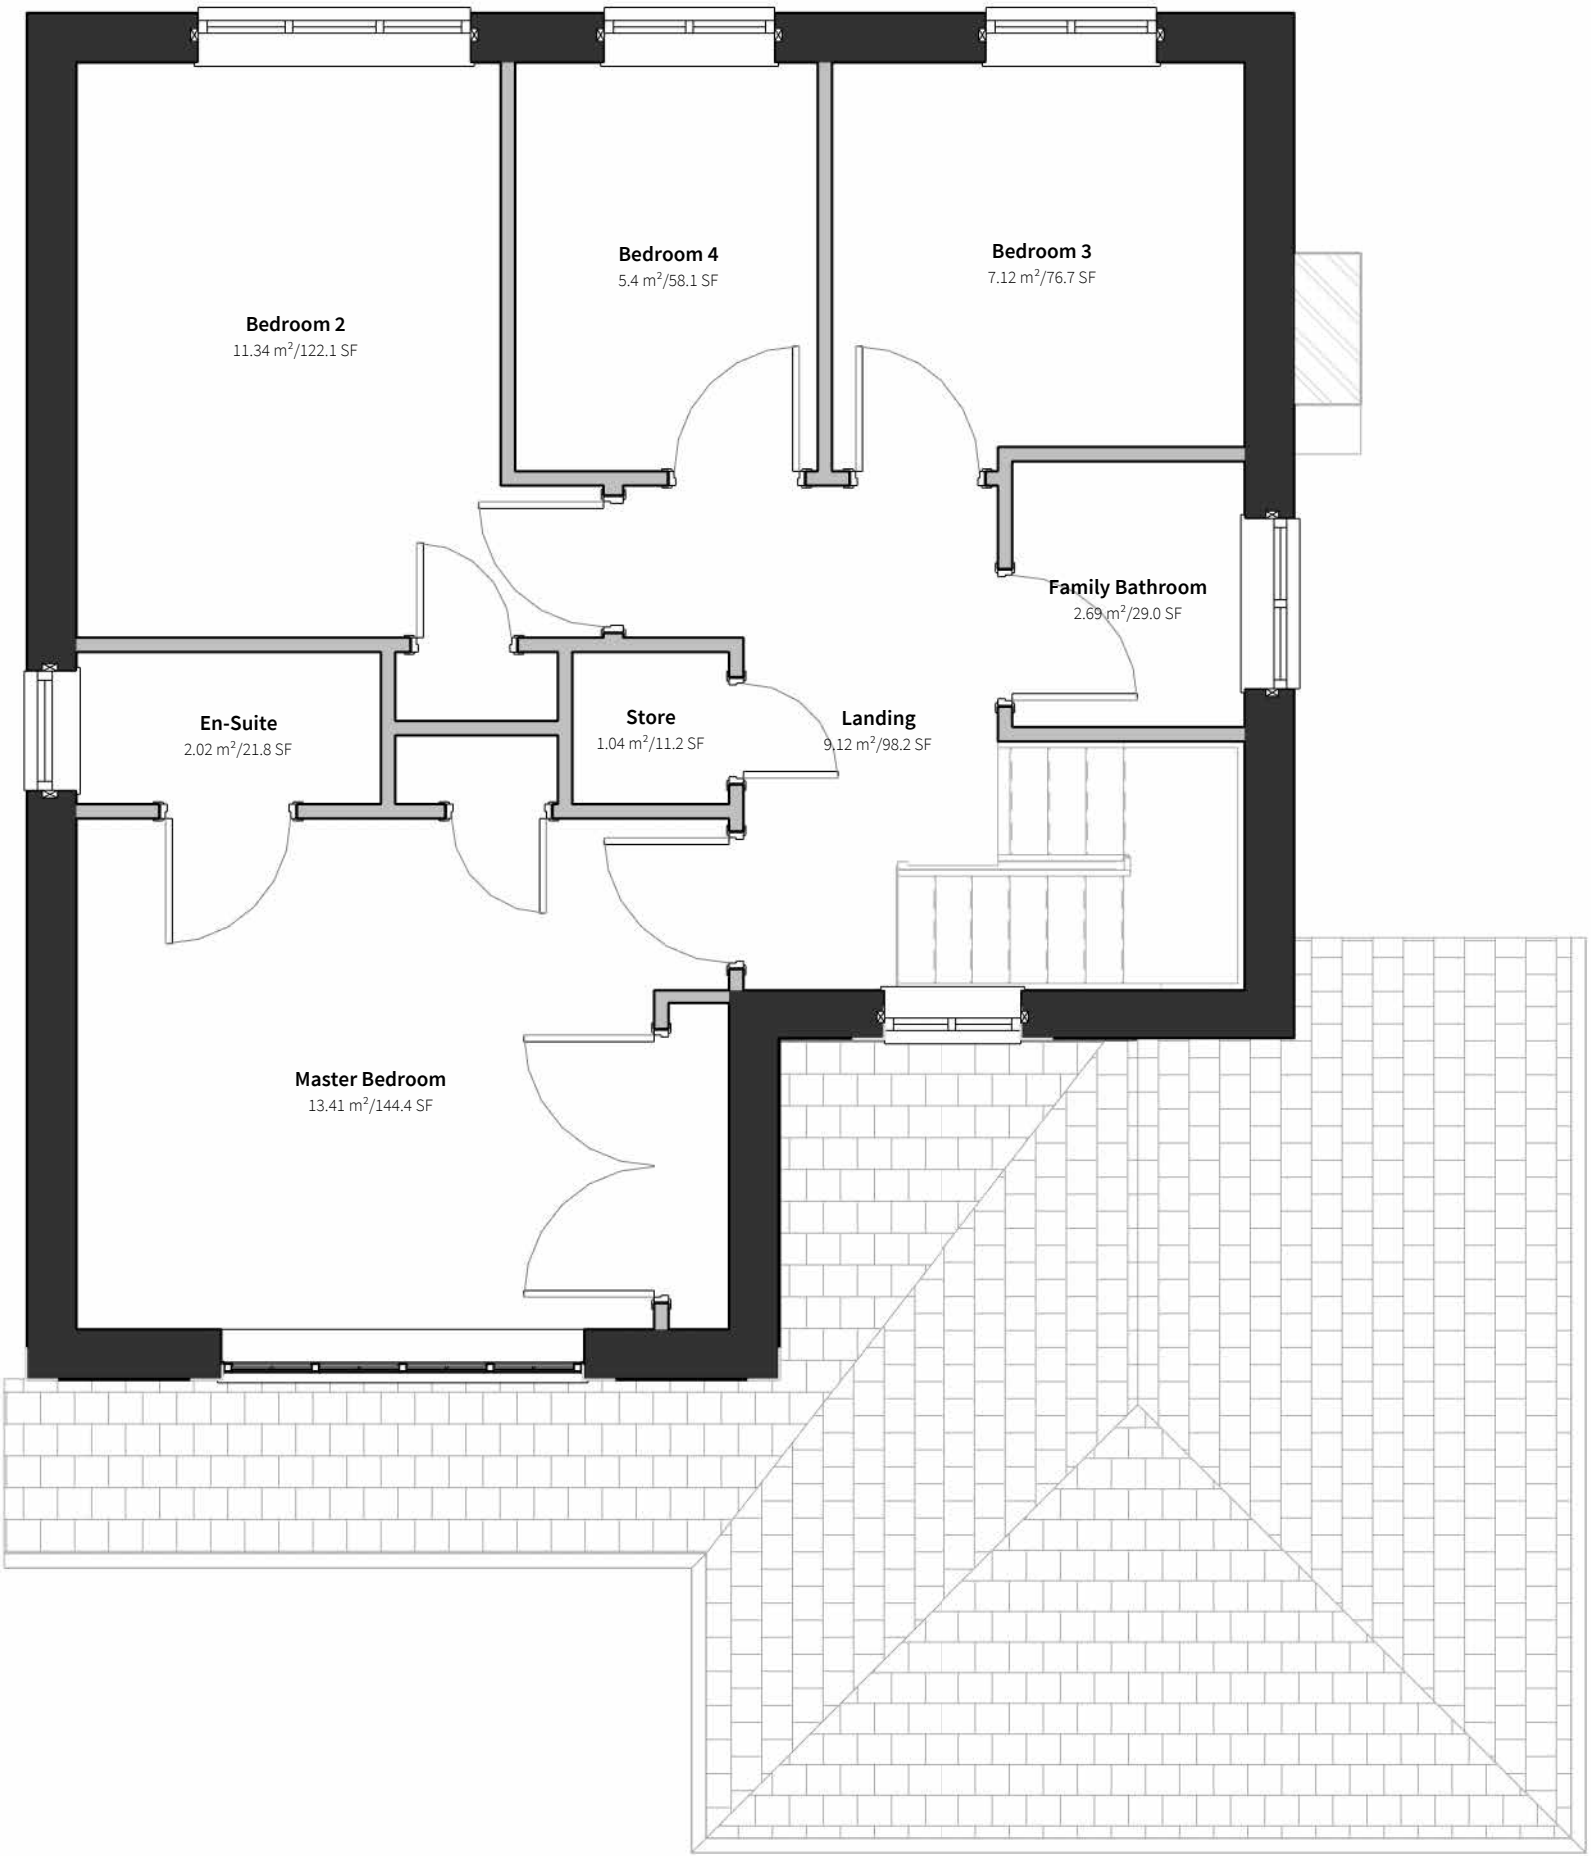


2 EXISTING - 01_First Floor Plan

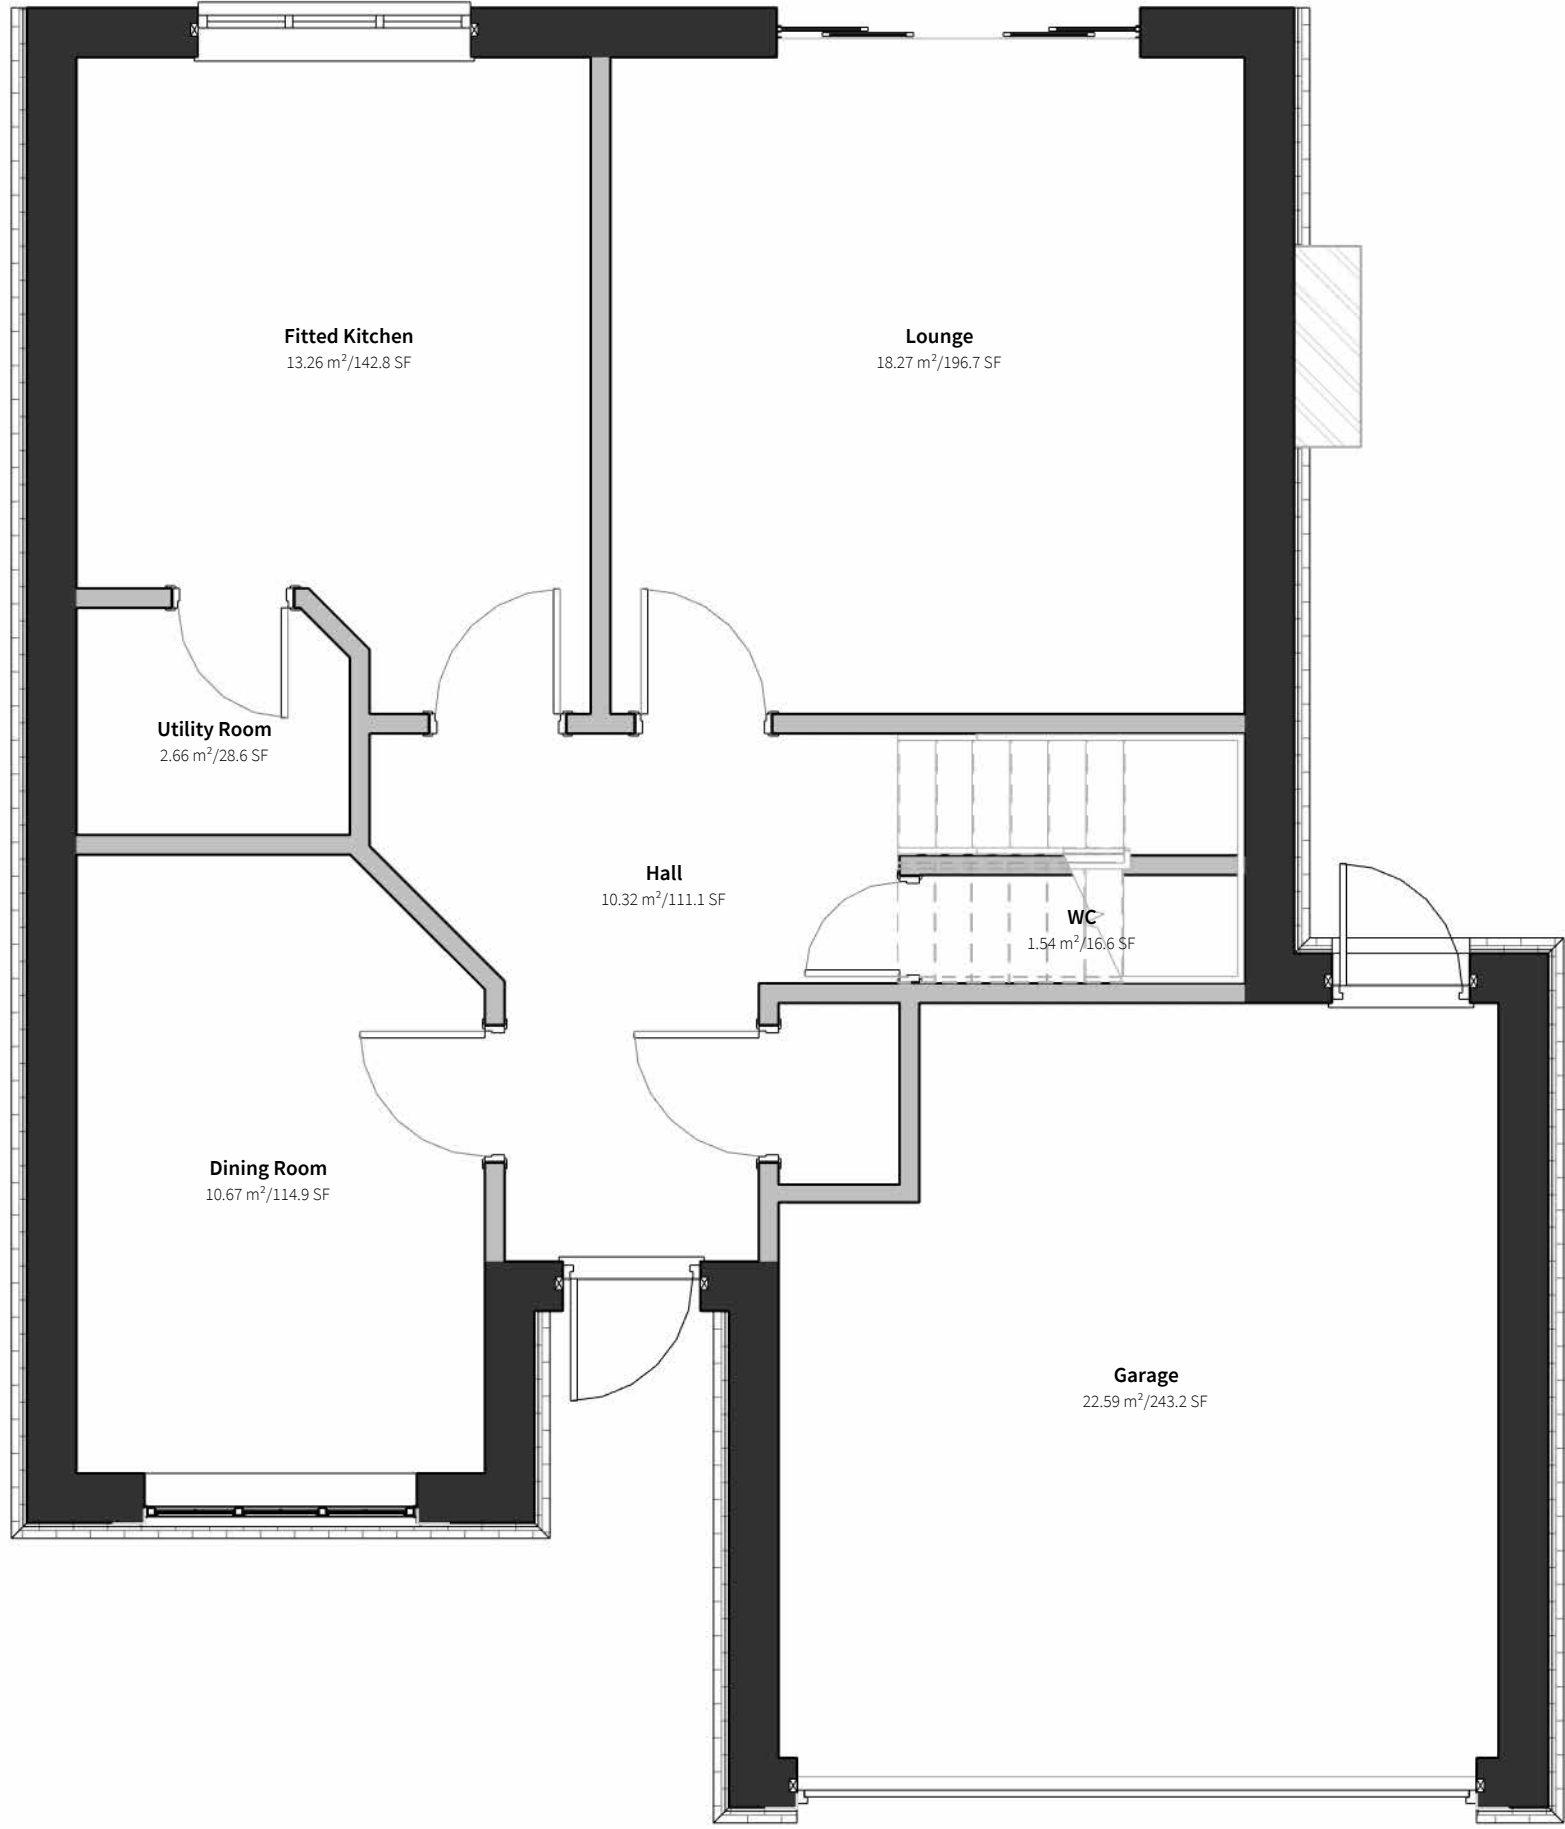

1 EXISTING - 00_Ground Floor Plan




3 EXISTING - Front Elevation

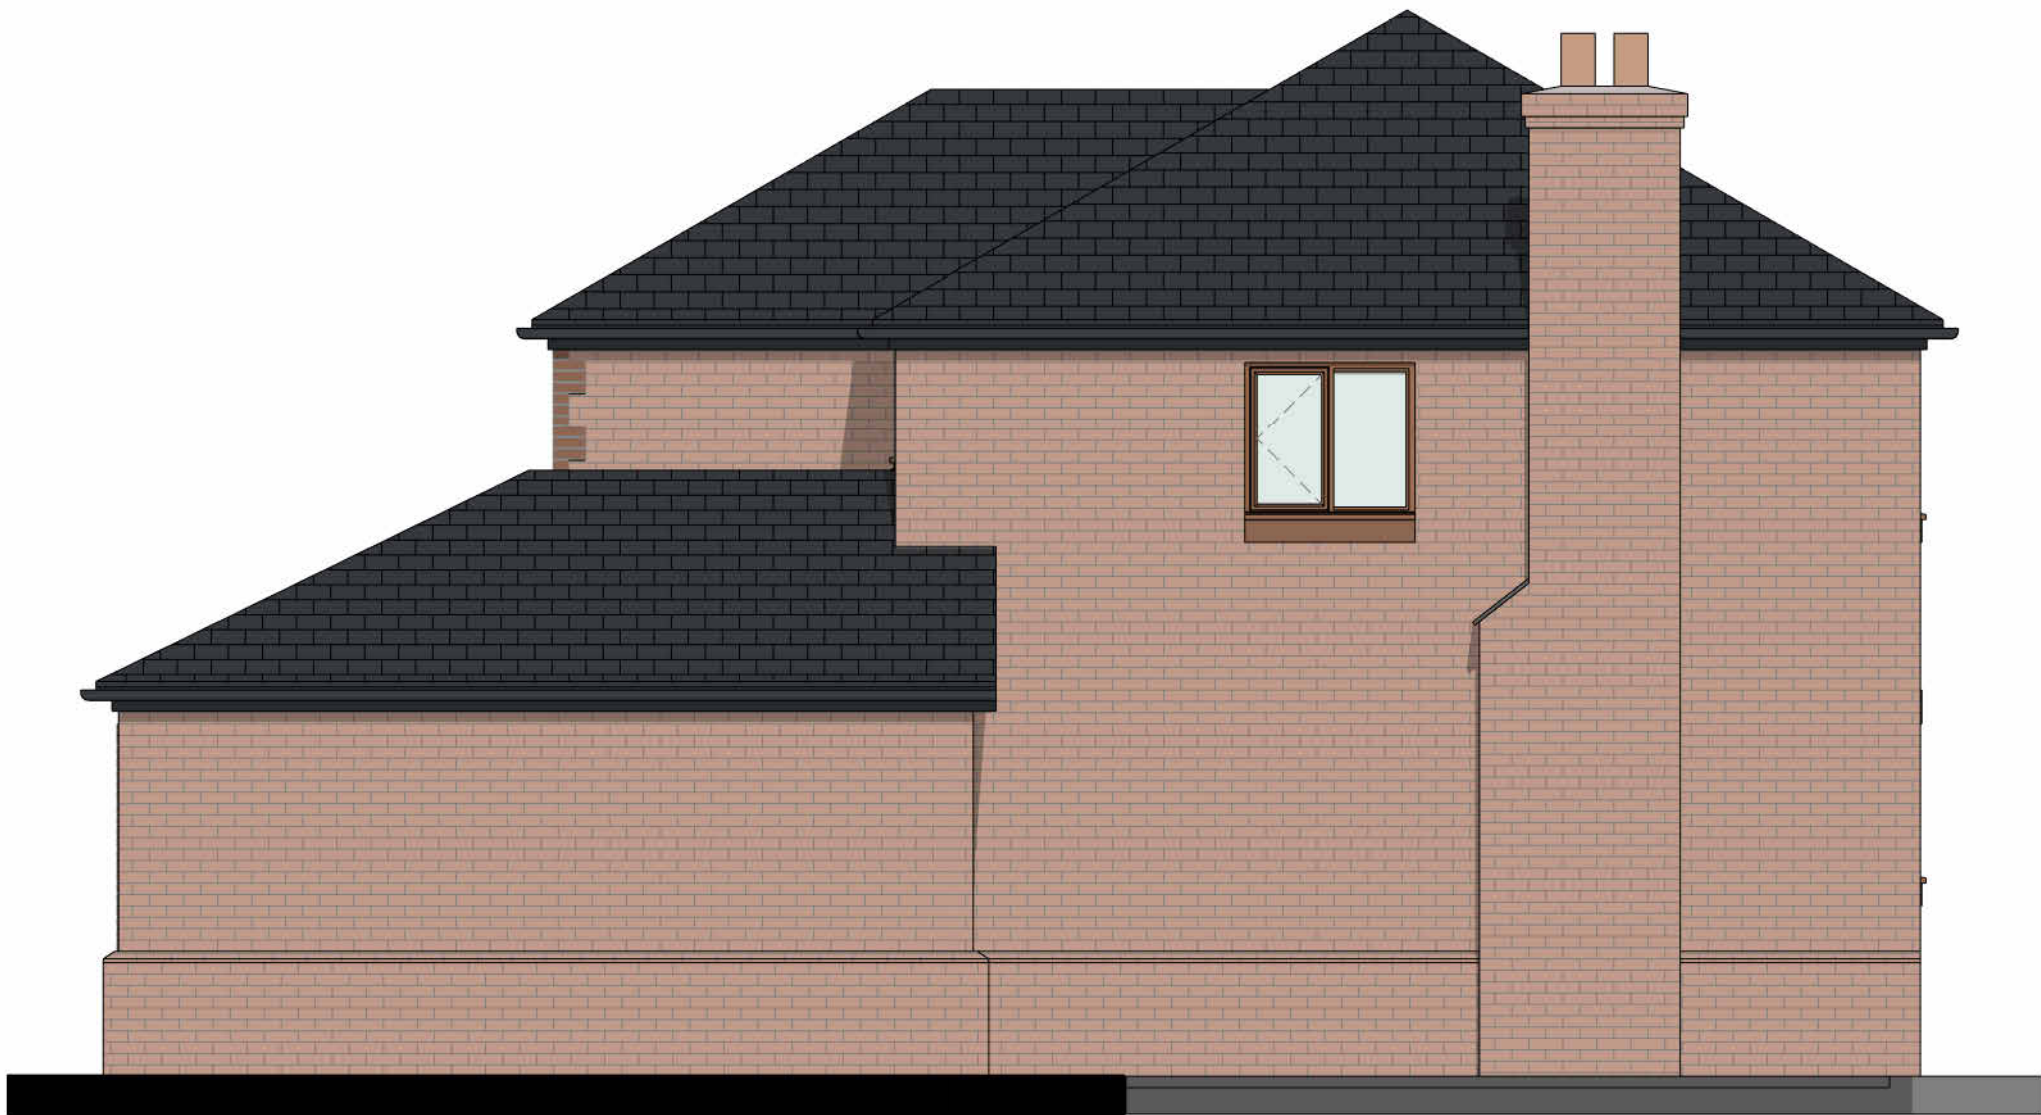

4 EXISTING - Right Elevation



5 EXISTING - Rear Elevation

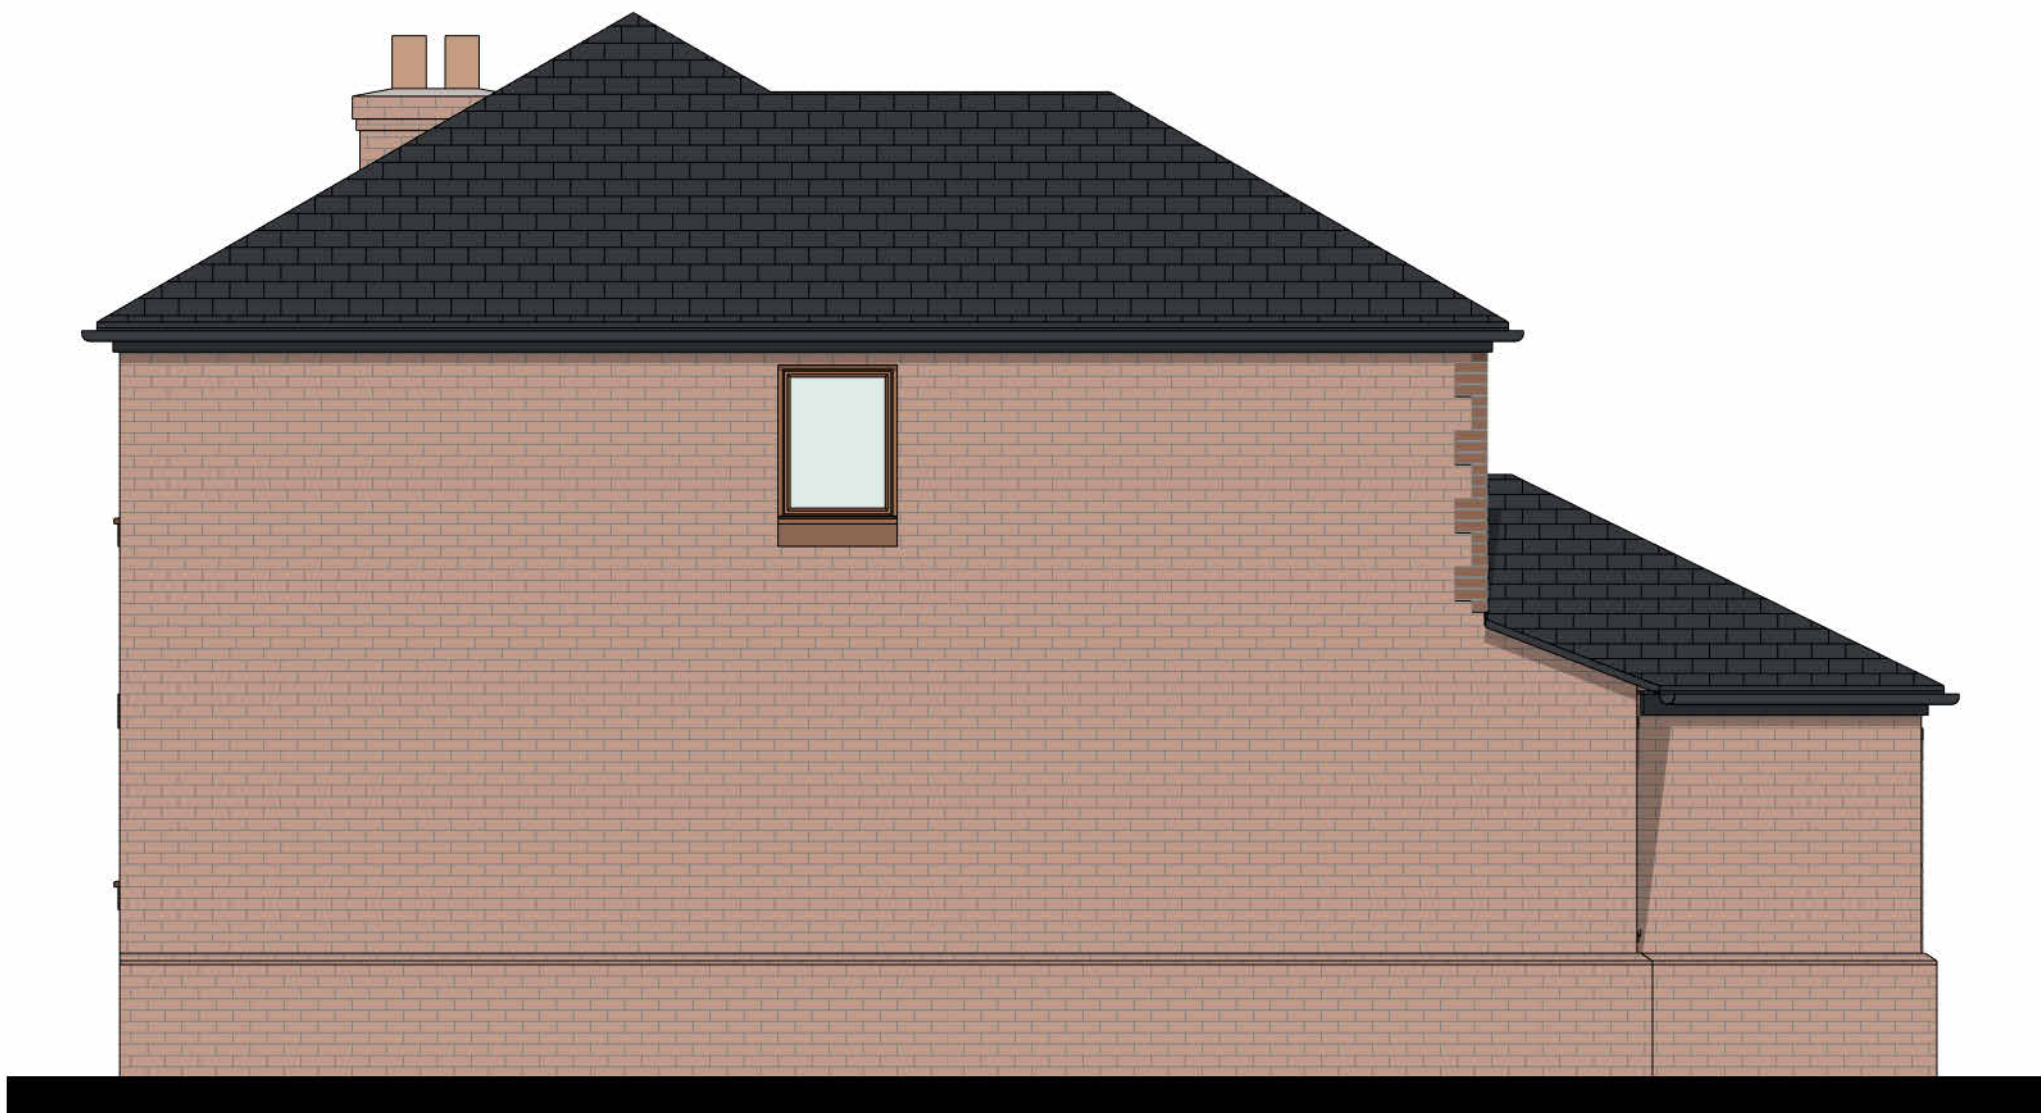

6 EXISTING - Left Elevation