



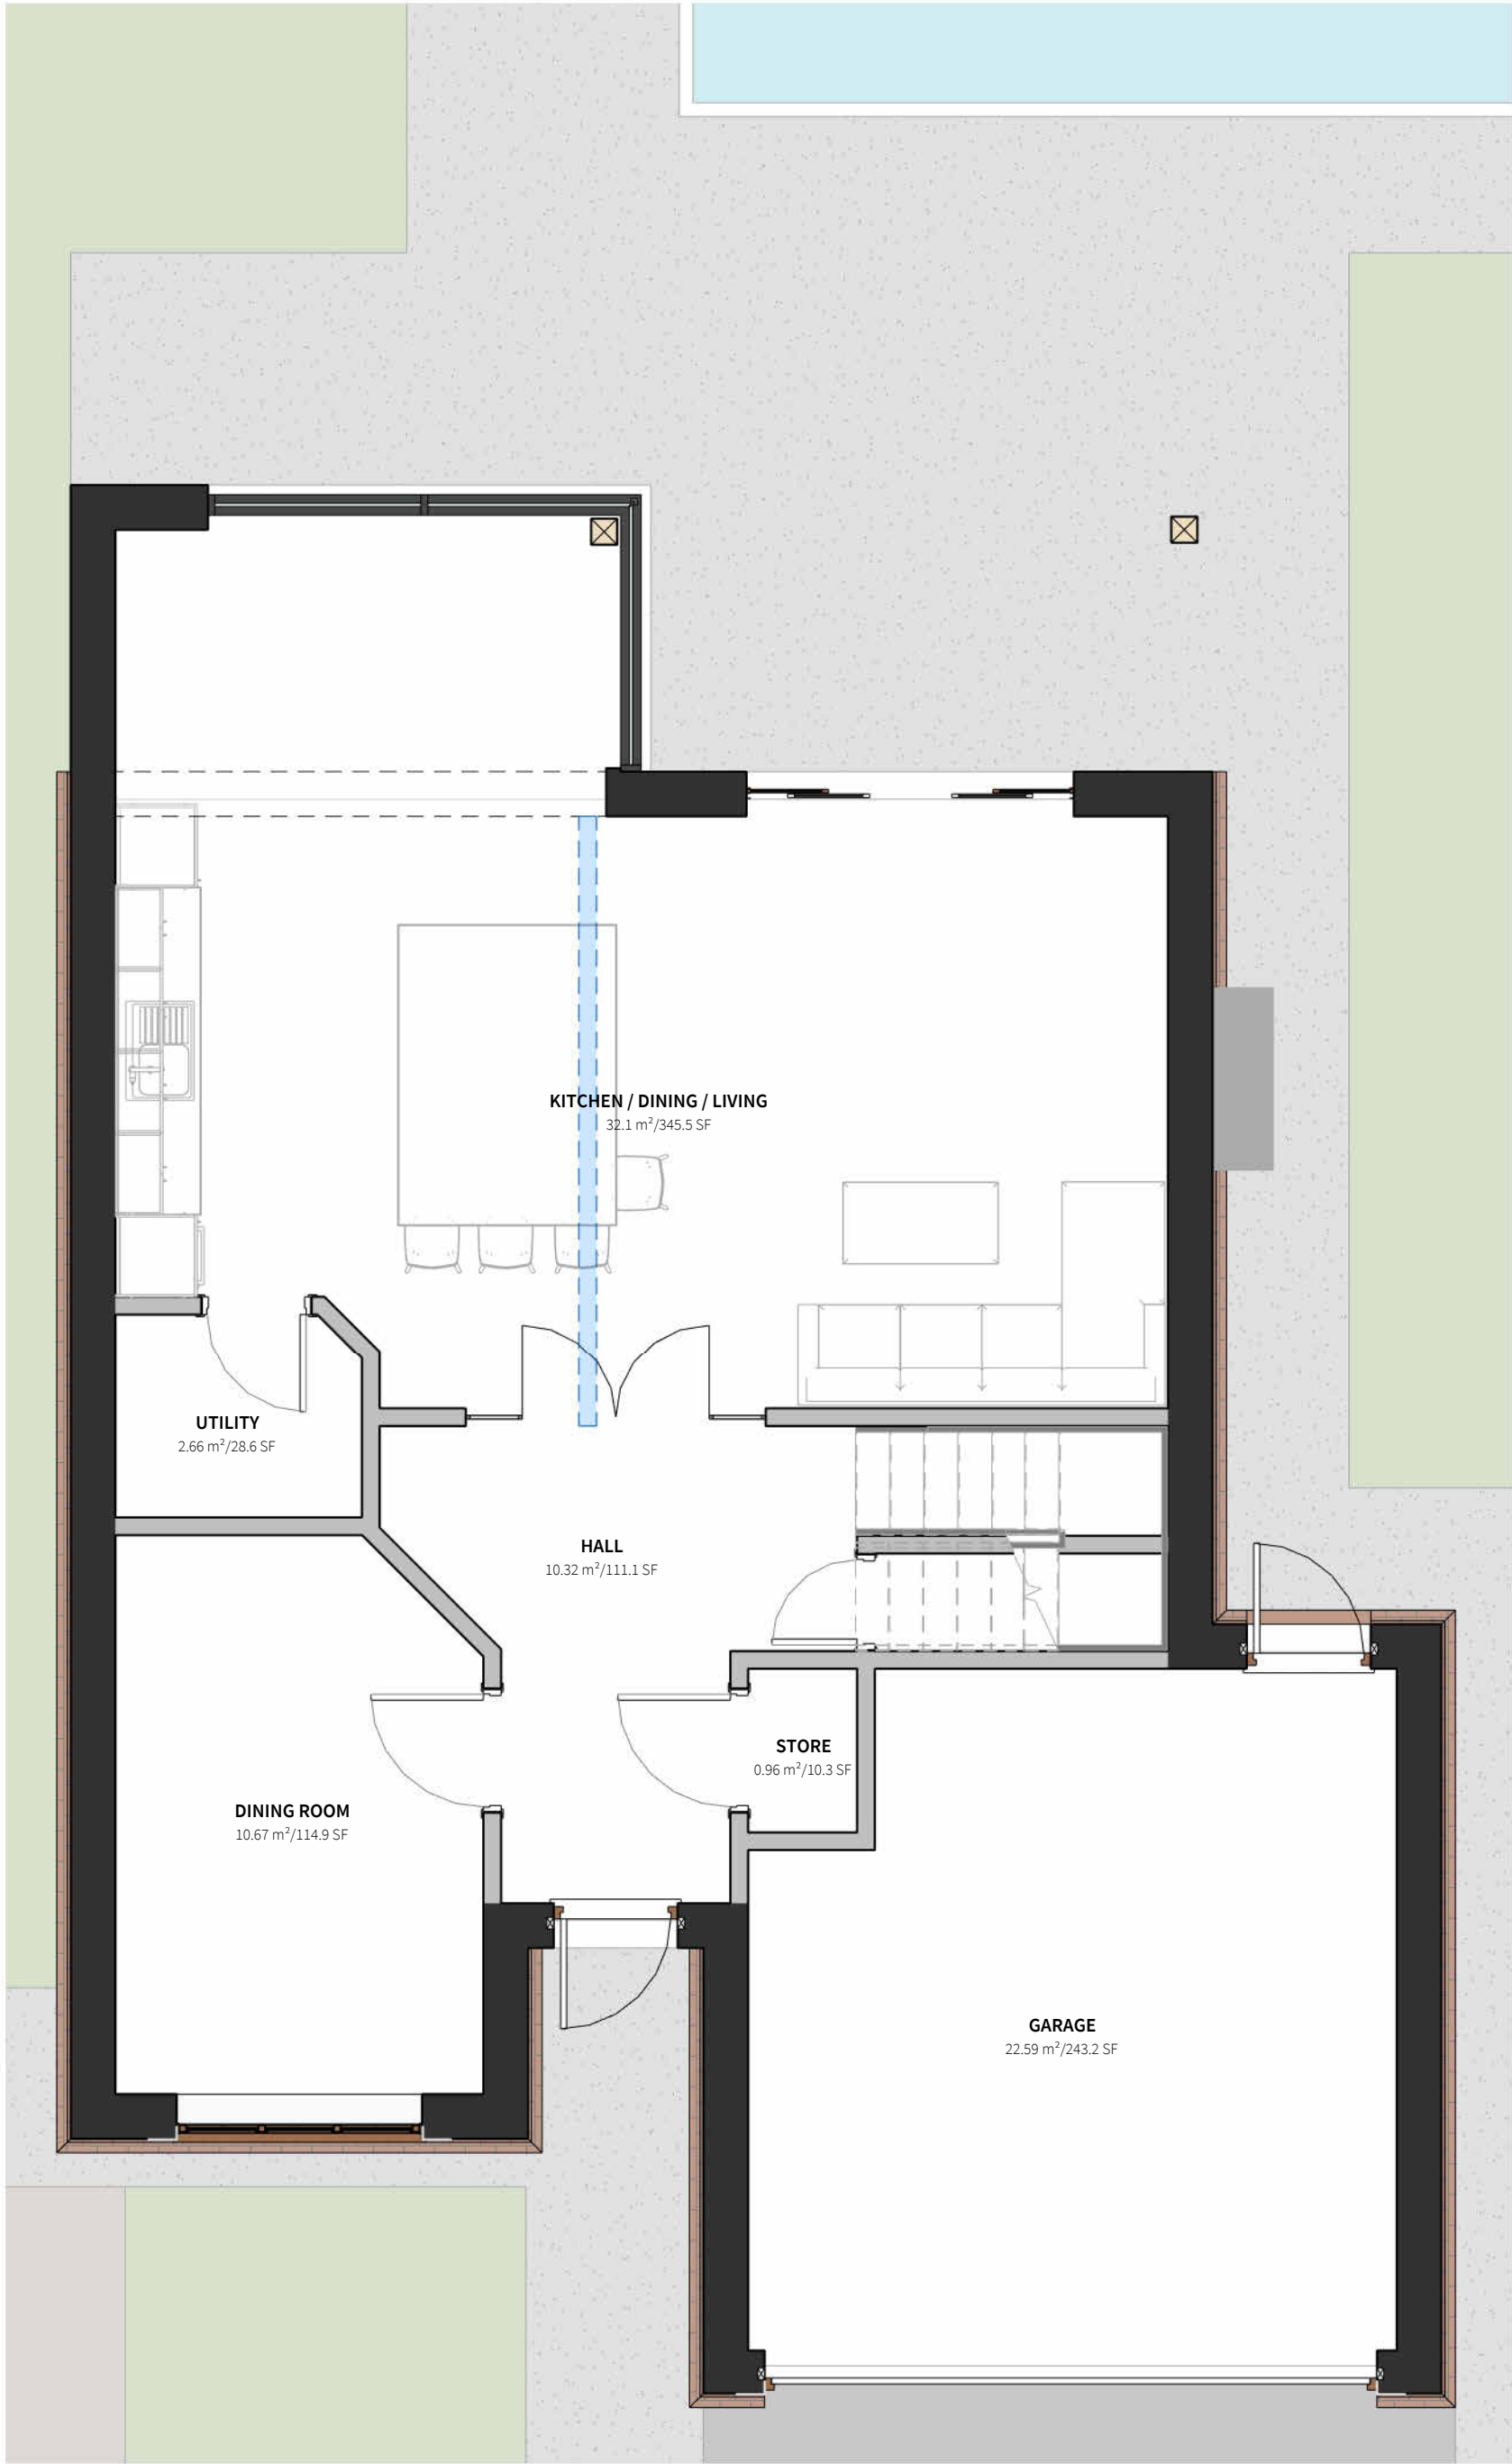

1 PROPOSED - 00_Ground Floor Plan
1:50




2 PROPOSED - Front Elevation
1:50

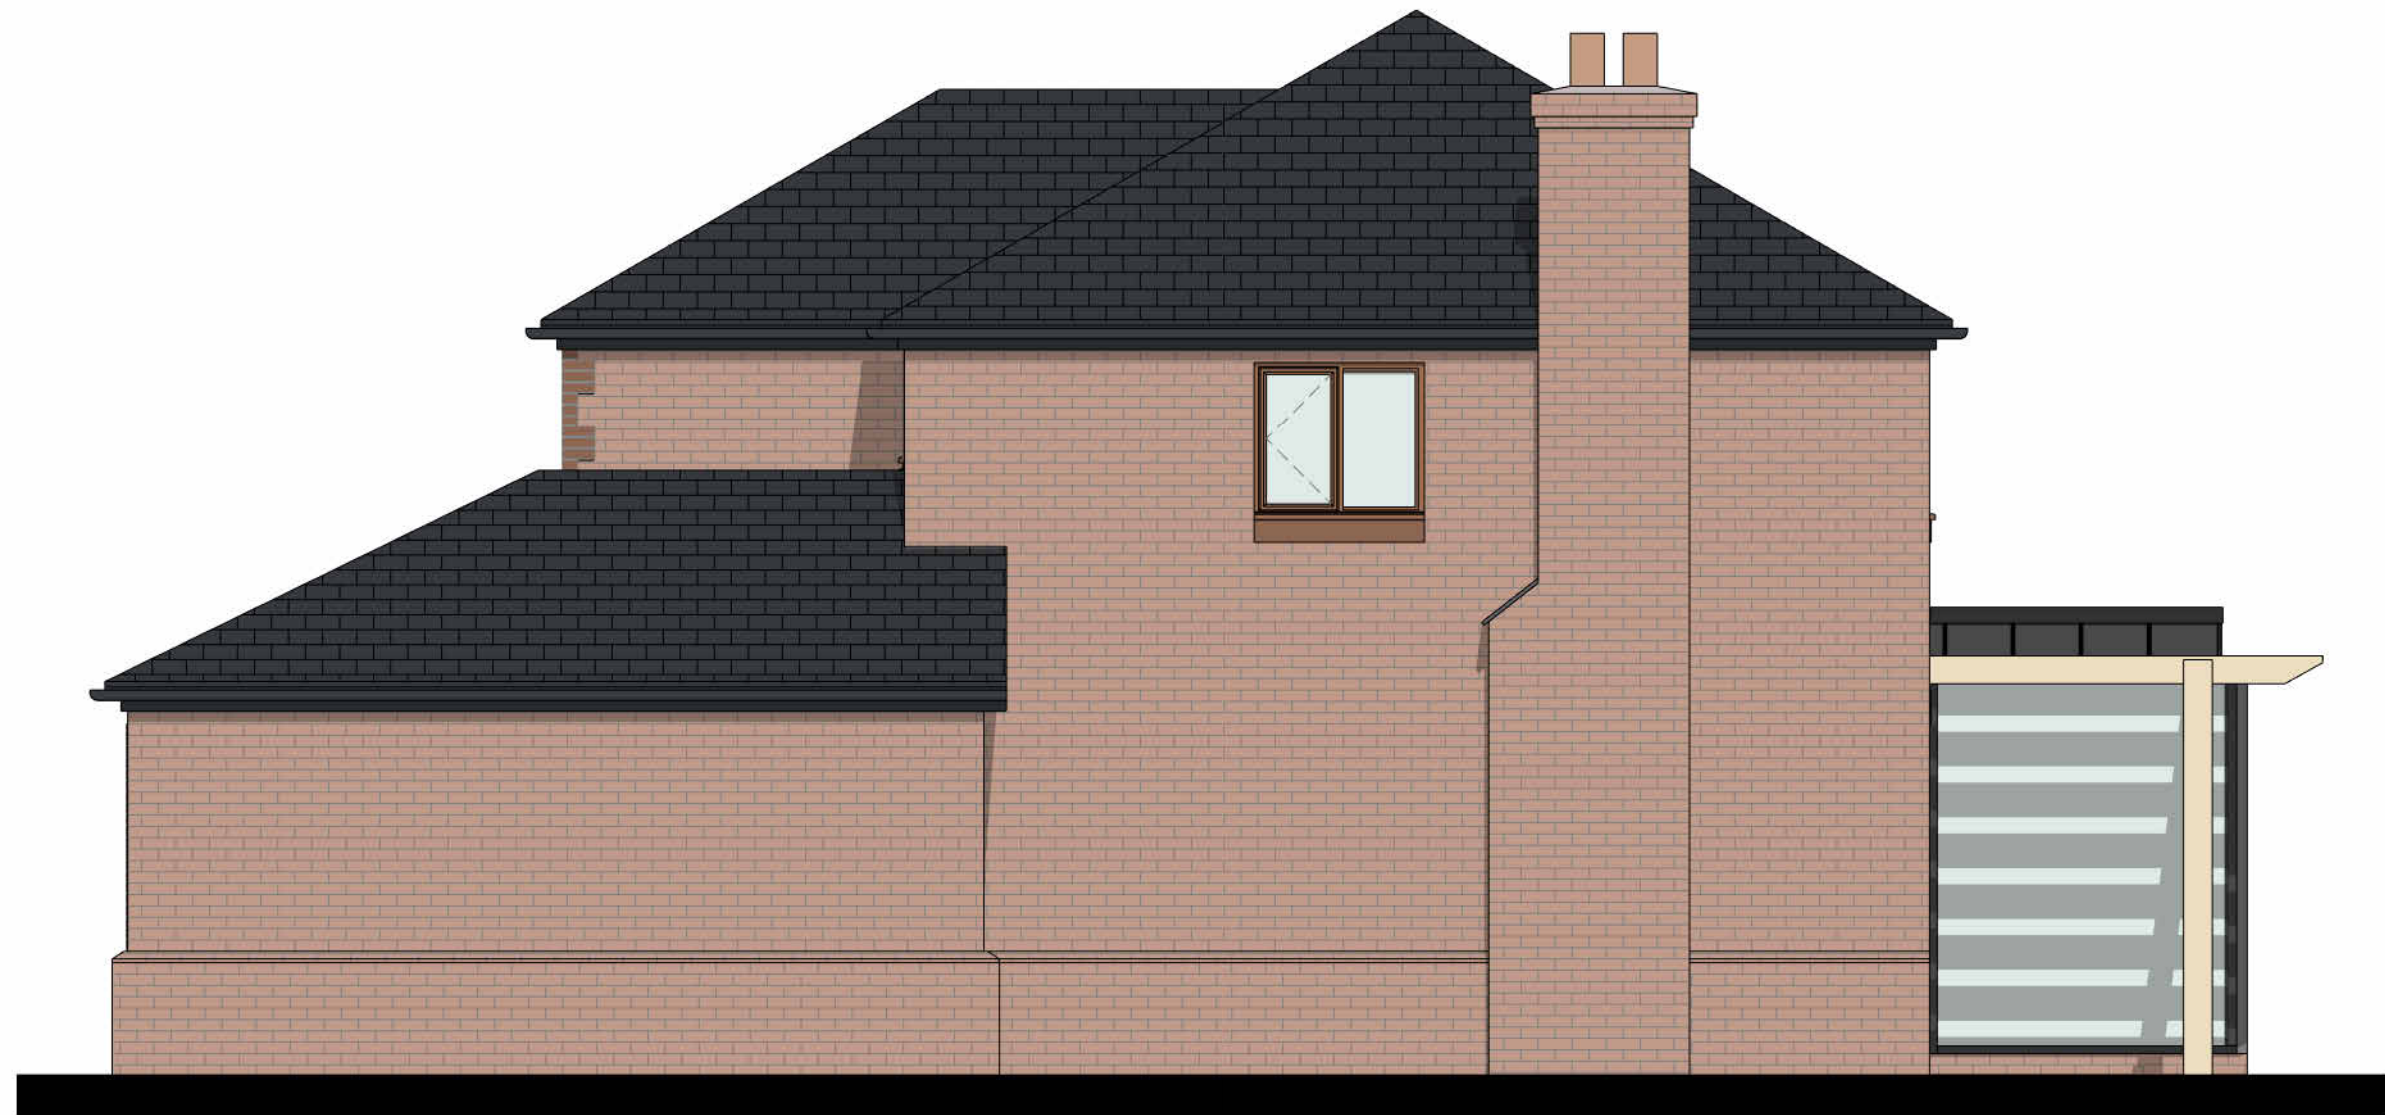

3 PROPOSED - Right Elevation
1:50



4 PROPOSED - Rear Elevation
1:50

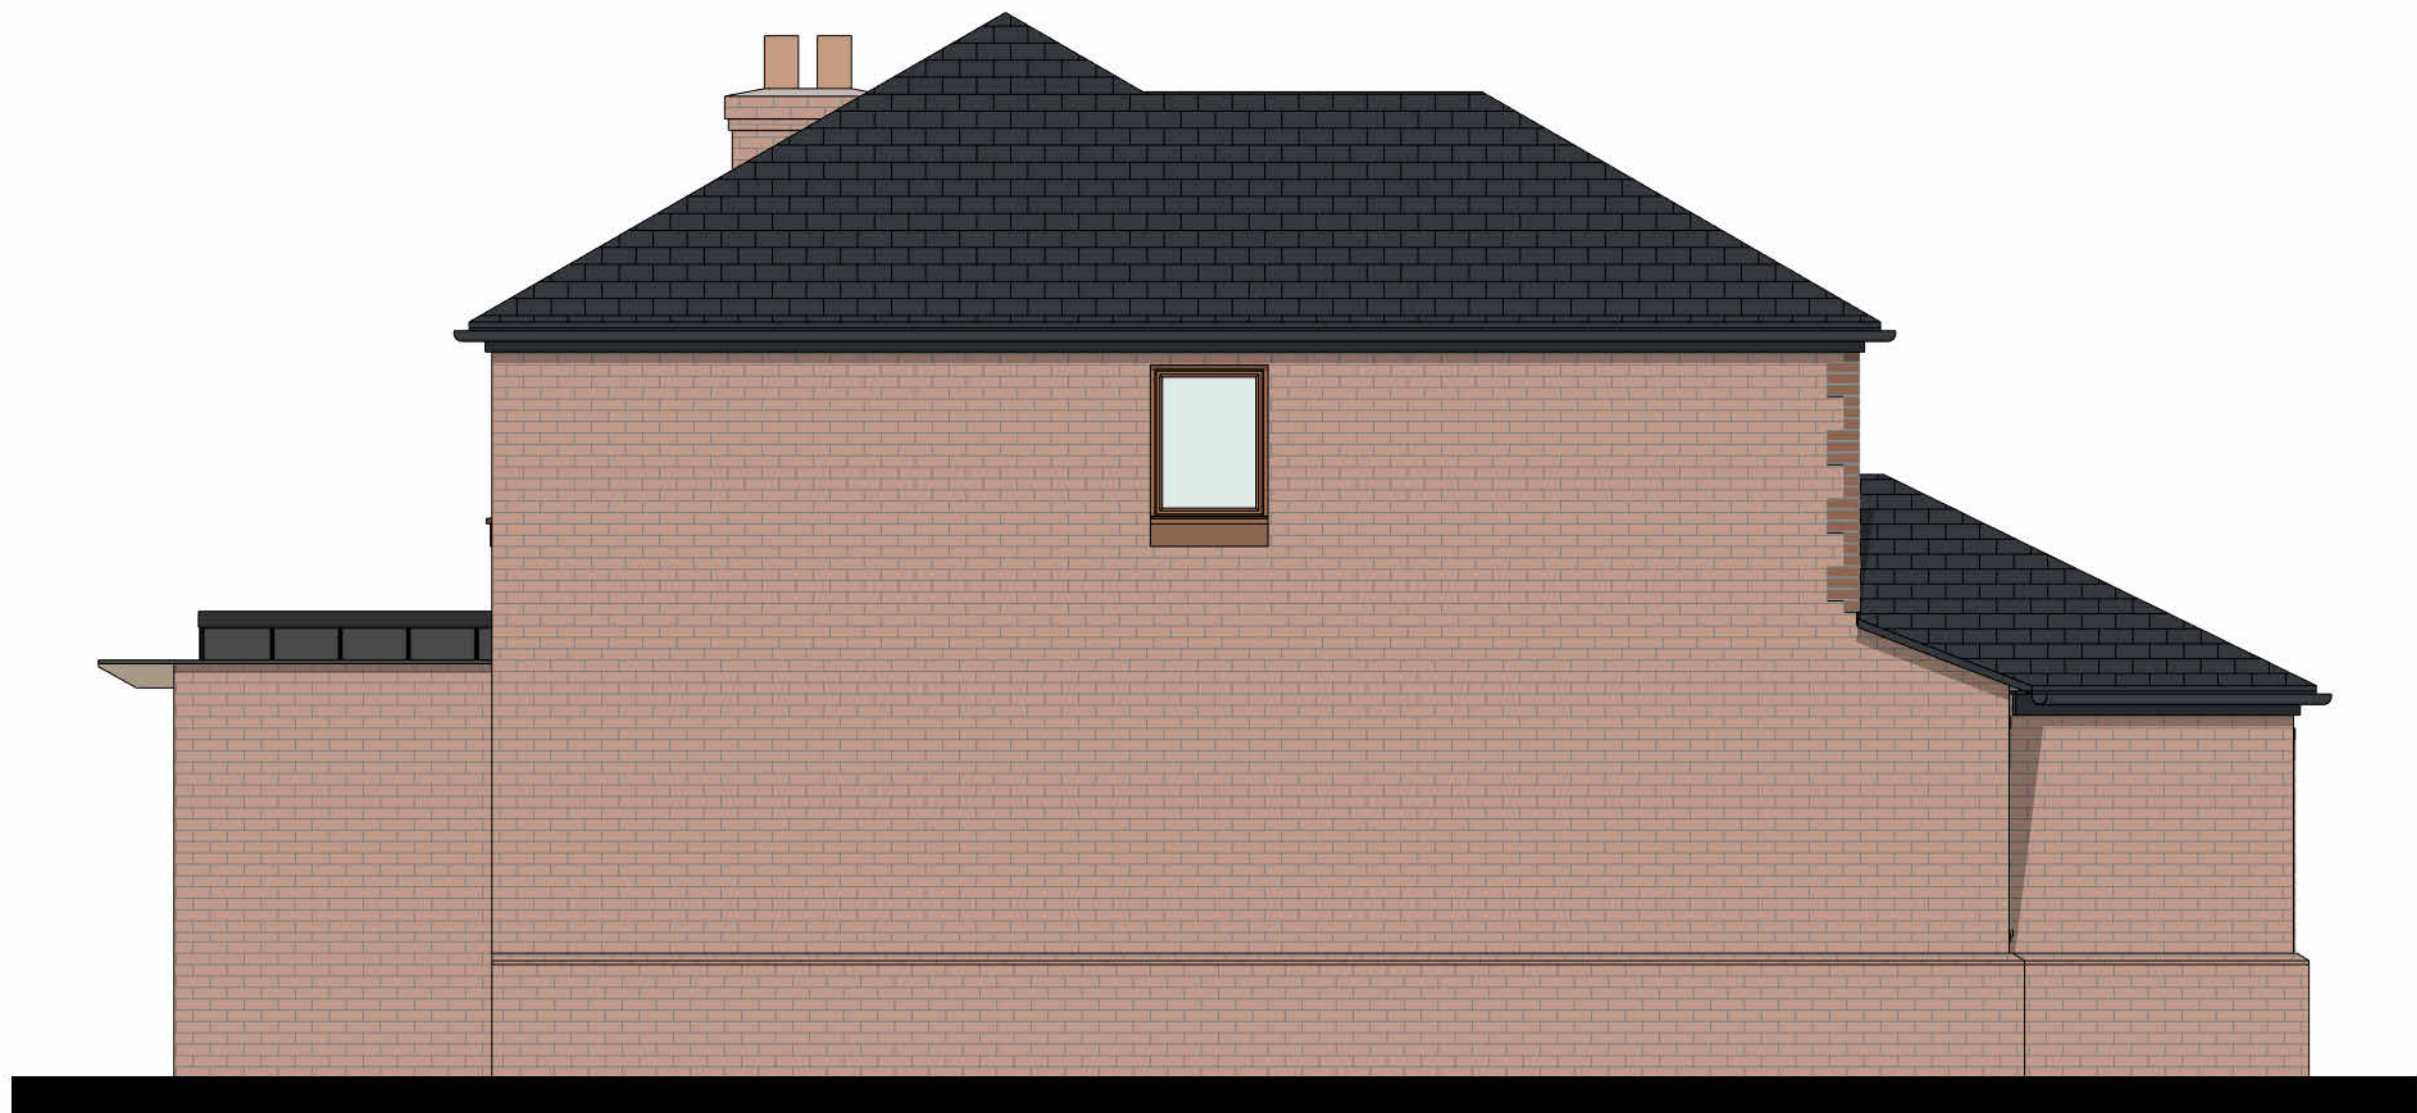

5 PROPOSED - Left Elevation
1:50