
©Mesh Architects
This drawing is copyright and must not be reproduced without permission. Do not scale this drawing. Any discrepancies must be reported immediately. Party Wall issues are the responsibility of the client - please refer to specialist advice or visit www.gov.uk/party-walls-building-works for more information.

0 10m
scale at 1:200

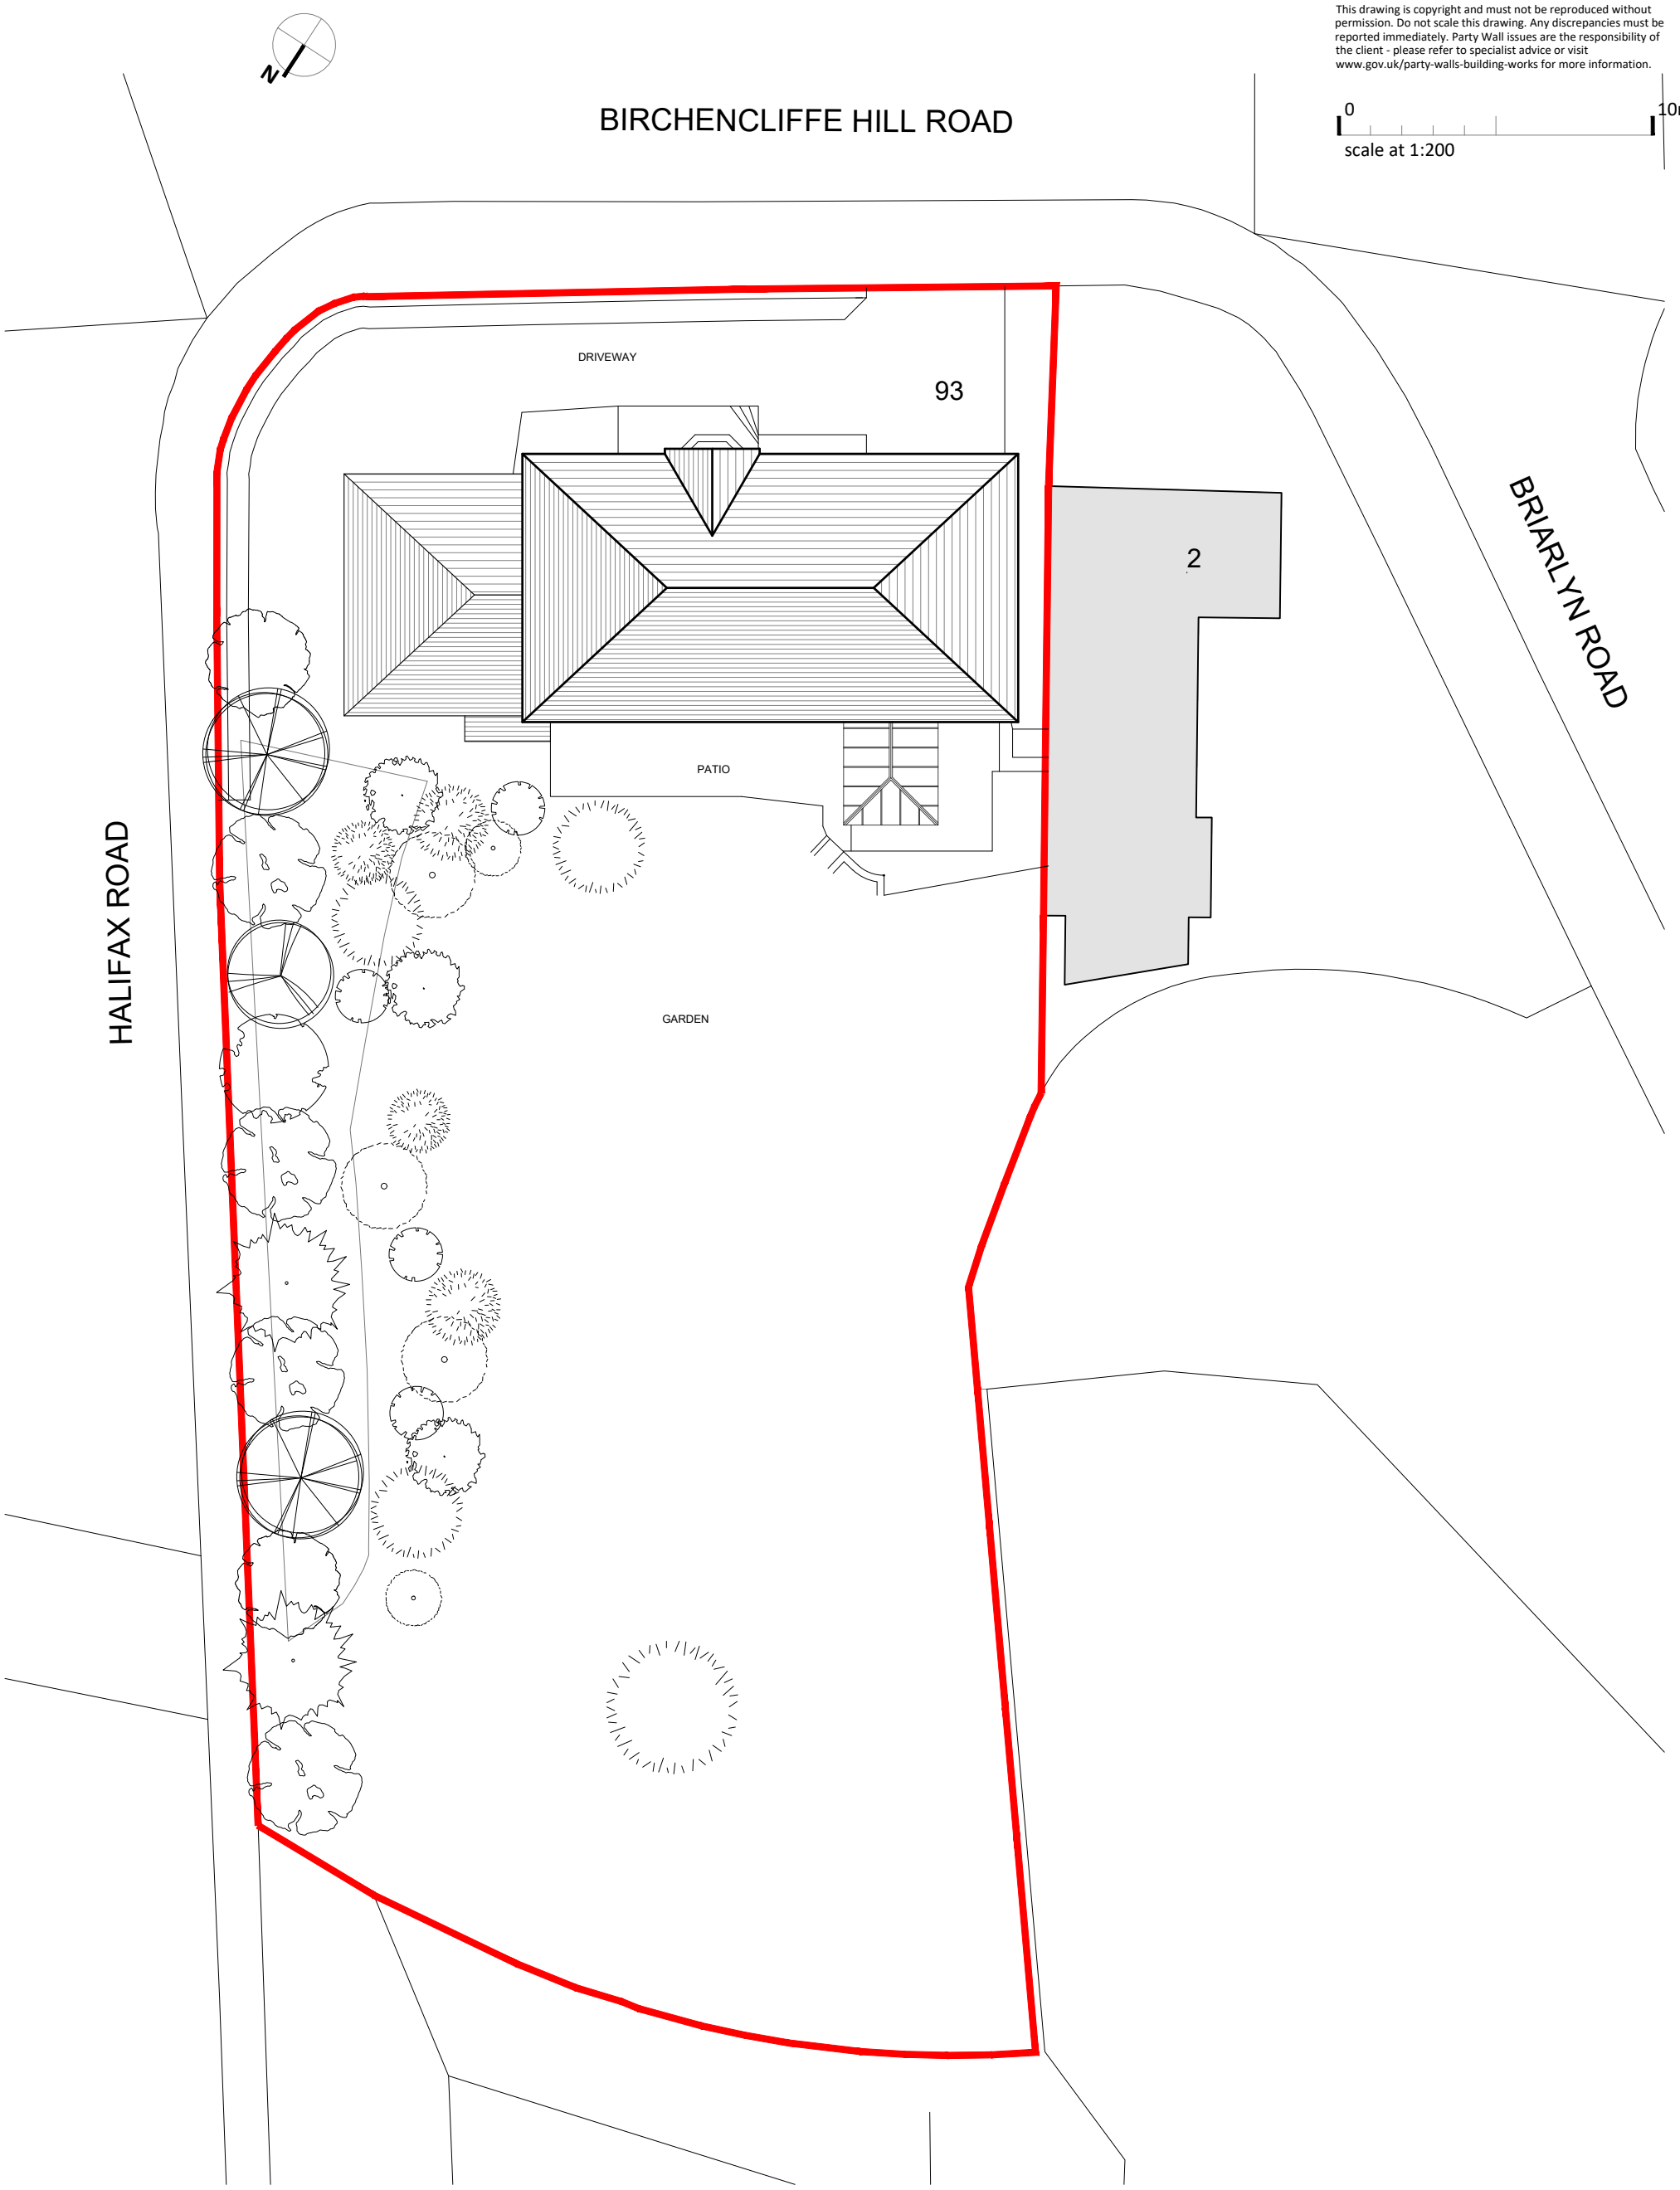

1 | SITE PLAN
SCALE 1:200

Rev. Description. Initial. Date.

mesh ARCHITECTS
31 Harrogate Road, Chapel Allerton, Leeds, LS7 3PD
www.mesharchitects.co.uk

Client
Mr & Mrs Twist

Project
House Extension and Internal Alterations
93 Birchencliffe Hill Road
Huddersfield
HD3 3NJ

Drawing Title
Site Plan
as Existing

Scale @ size
1:200@A3

Job No. 293
Dwg No. (PL)002
Revision -

Date Nov 2022
Status PLANNING
Drawn XW
Checked IC